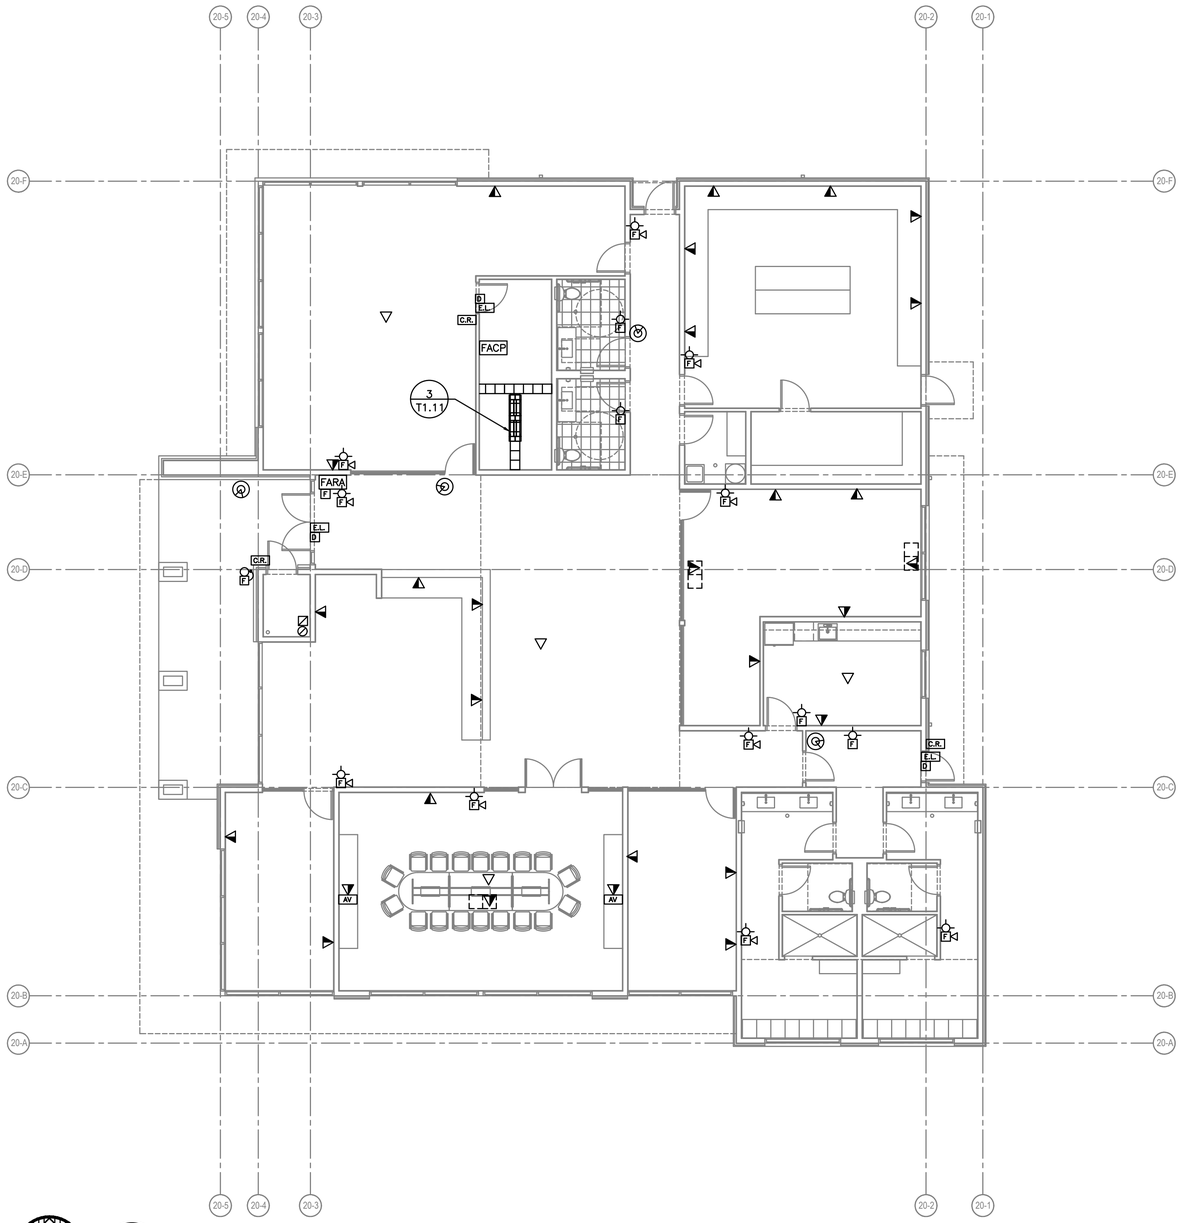

1 T3.01 TECHNOLOGY FLOOR PLAN
SCALE: 1/8" = 1'-0"

GENERAL NOTES:

A. TECHNOLOGY DRAWINGS ARE DIAGRAMMATICAL AND MAY NOT ACCURATELY REFLECT ACTUAL CONSTRUCTION CONDITIONS. THE TECHNOLOGY CONTRACTOR SHALL BE RESPONSIBLE FOR COORDINATING THE INSTALLATION OF ALL TECHNOLOGY EQUIPMENT, WITH ALL TRADES PRIOR TO AND DURING CONSTRUCTION.

B. THE TECHNOLOGY CONTRACTOR SHALL REFER TO THE ARCHITECTURAL DRAWINGS FOR ALL MOUNTING HEIGHTS AND FINISHES OF DEVICES AND FIXTURES.

C. COORDINATE WITH MECHANICAL PLANS FOR LOCATIONS OF SMOKE, FIRE/SMOKE DAMPERS, AND ROOF TOP UNITS REQUIRING CONNECTION TO FIRE ALARM SYSTEM.

D. FOR VOICE/DATA OUTLETS PROVIDE A SINGLE GANG MUD-RING WITH A 1" CONDUIT FROM THE TOP OF THE MUD-RING TO ACCESSIBLE CEILING SPACE. TERMINATE CONDUIT WITH END CONNECTORS AND THREAD ON PLASTIC BUSHING FOR CABLE PROTECTION. OUTLET SHALL BE AT THE SAME HEIGHT AS ADJACENT POWER OUTLET AND LESS THAN 18" SEPARATION. COORDINATE WITH ELECTRICAL.

E. COORDINATE ALL DEVICE LOCATIONS WITH LATEST ARCHITECTURAL INTERIOR ELEVATIONS TO VERIFY DEVICES WILL NOT BE OBSTRUCTED.

MFIA INC.
Consulting Engineers
2007 S.E. Ash St.
Portland, OR 97214
PHN: (503) 234-0548
FAX: (503) 234-0677
WWW.MFIA-ENG.COM
CONTACT: GARY ADOVNIK

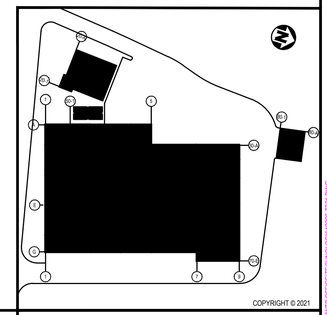

COPYRIGHT © 2021

UNLESS OTHERWISE AGREED IN A WRITTEN CONTRACT BETWEEN WOOD AND ITS CLIENT, THIS DOCUMENT: (I) CONTAINS INFORMATION, DATA AND DESIGN THAT IS CONFIDENTIAL AND MAY NOT BE COPIED OR DISCLOSED; AND (II) MAY BE USED BY THE CLIENT ONLY IN THE CONTEXT AND FOR THE EXPRESS PURPOSE FOR WHICH IT WAS INTENDED. ANY USE OF, OR RELIANCE ON, THIS DOCUMENT BY ANY THIRD PARTY IS AT THAT PARTY'S SOLE RISK.

STAMP/SEAL

PRELIMINARY
NOT FOR
CONSTRUCTION
OR RECORDING

APPROVED FOR _____
CLIENT PROJECT MGR DEPARTMENT MGR PROJECT MGR

PROJECT PHASE

PROJECT NO. 6817210029

SCALE: AS NOTED

	BY	DDMMMYY
DES	DMT	
DRN		
CHK	RLC	
APP		

EPC R FOOTHILLS WATER PARTNERS
AECON wood. FLANC

wood.

SUBJECT
ELECTRICAL
POWER FLOOR PLAN

CITY OF LAKE OSWEGO
FOOTHILLS ROAD
LAKE OSWEGO
OREGON

AREA 50 | AREA NAME WASTEWATER TREATMENT PLANT

PROJECT TITLE
LAKE OSWEGO WASTEWATER TREATMENT FACILITY

DRAWING NO. 10296-T301 | REV

SAVED: 02-Dec-21 11:23 AM PLOTTED: 03-Dec-21 12:09 PM USER: GARY ADOVNIK

CAD FILE: G:\PROJECTS\10296 LAKE OSWEGO WWTP\OFFICE\ELECTRICAL\DGN\T3001.T01.DWG

ANSI D 22X34