City Of Bend Approval Stamp:

KEYED NOTES:
1. REMOVE LOW RA GRILLE AT CABINET AND CAP OFF DUCT BELOW FLOOR. COORDINATE FLOOR PATCH WITH ARCHITECT.
2. REMOVE (E) T-STAT AND PATCH WALL. COORDINATE WALL PATCH WITH ARCHITECT.
3. REMOVE (E)GRILLE/DIFFUSER.
4. DEMO RELIEF GRILLE AND DUCT UP THRU ROOF. CAP CURB AT ROOF.
5. (E)RELIEF GRILLE AND DUCT THRU ROOF TO REMAIN FOR CONNECTION TO NEW ROOF EXHAUST FAN.
6. CAP OFF RA DUCT ABOVE CEILING OUTSIDE OF CHASE. ABANDON RA DUCT DOWNSTREAM IN PLACE.

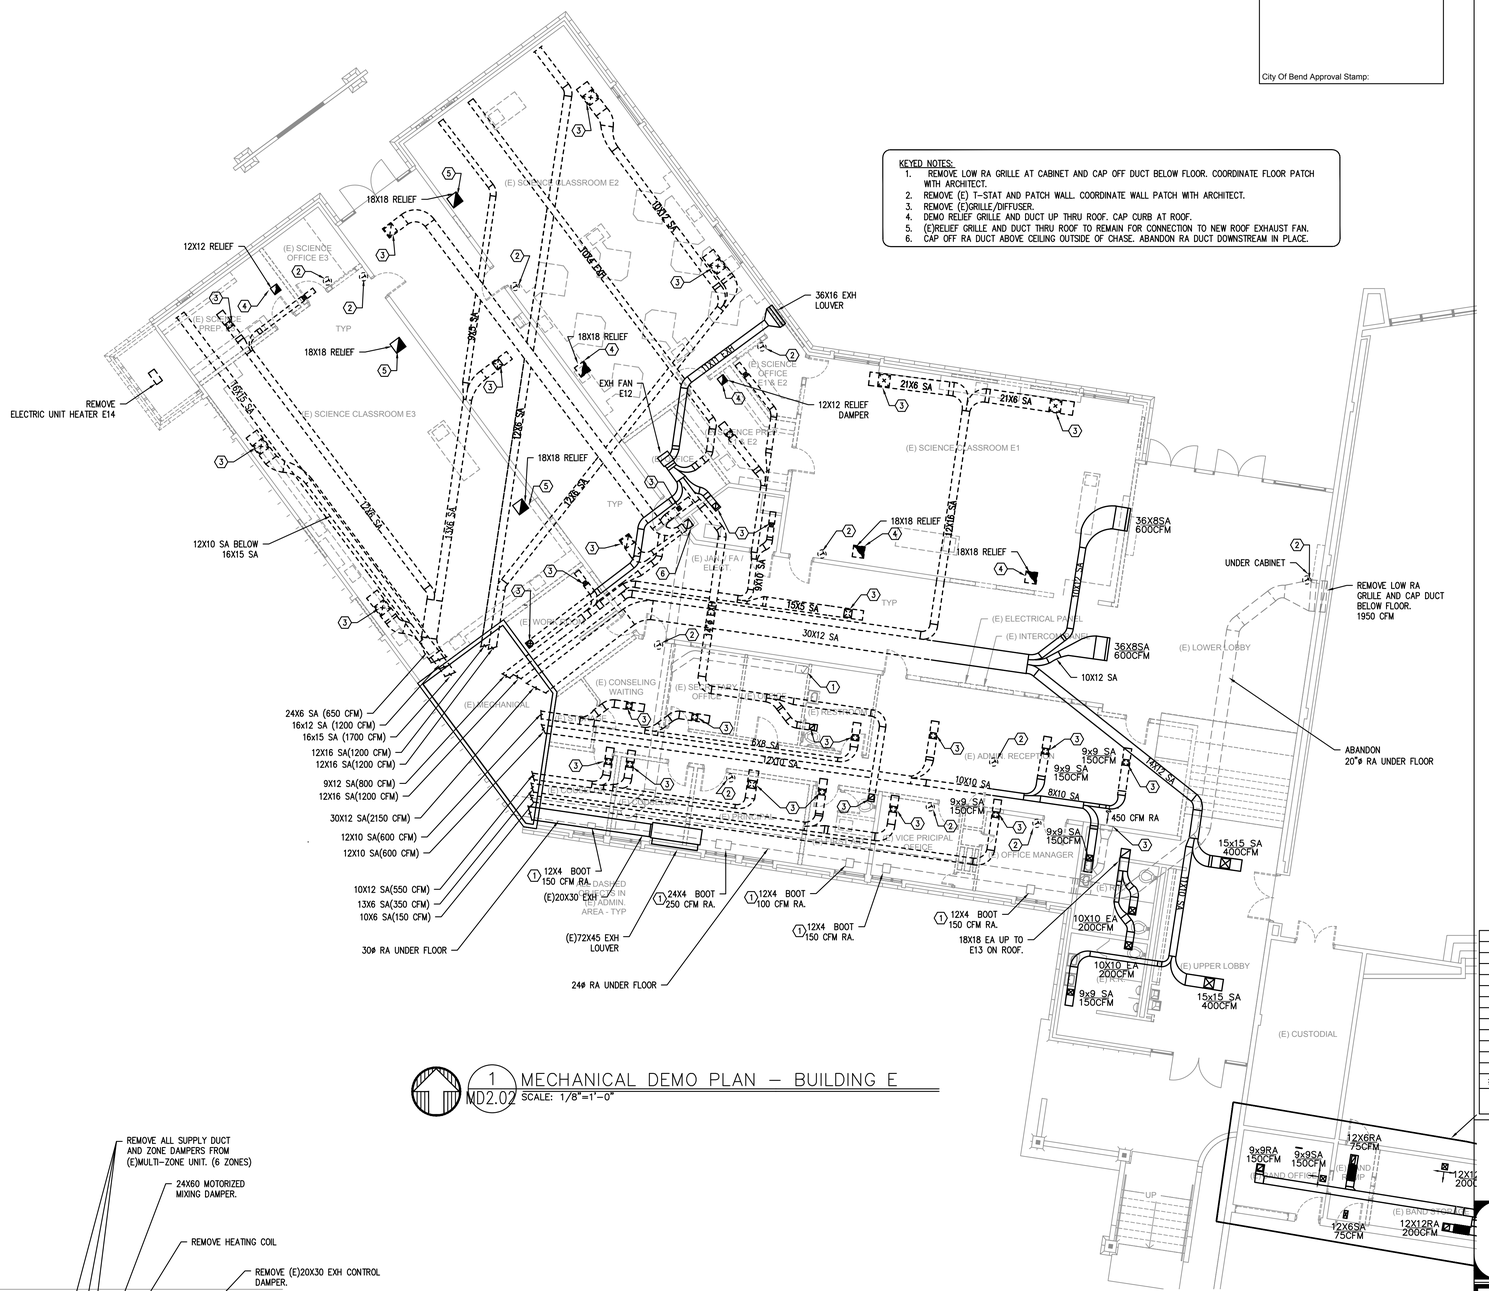

1 MECHANICAL DEMO PLAN – BUILDING E
MD2.02 SCALE: 1/8"=1'-0"

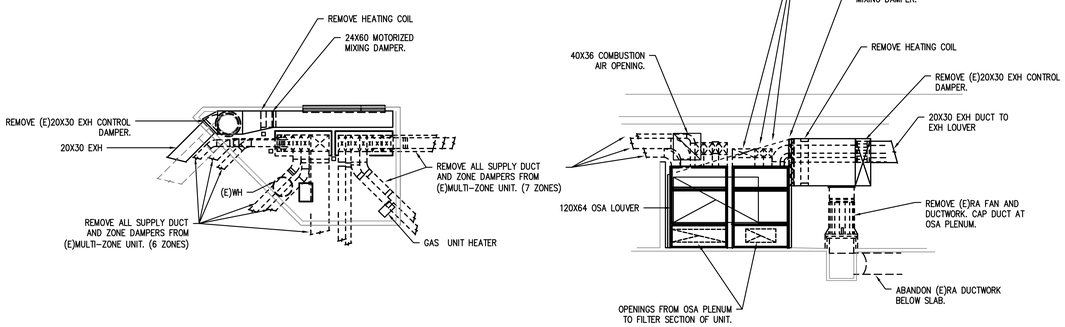

2 MECHANICAL ROOM DEMO DETAIL
MD2.02 SCALE: 1/8"=1'-0"

#	Date	Description

Revision Schedule

PILOT BUTTE MIDDLE SCHOOL - BLDGS E&F

Project Address

BLRB architects

Drawing Title:

MECHANICAL DEMO PLAN - BUILDING E

Date : 11.11.2017	Drawn By : INITIALS
Revised Date :	Project No. 17.34B
Stamp	Sheet No. MD2.02

MEI ENGINEERING INC.
Consulting Engineers
2007 S.E. Ash St.
Portland, OR. 97214
PHN: (503) 234-0548
FAX: (503) 234-0677
WWW.MEI-ENG.COM
CONTACT: TAKAKO BAKER