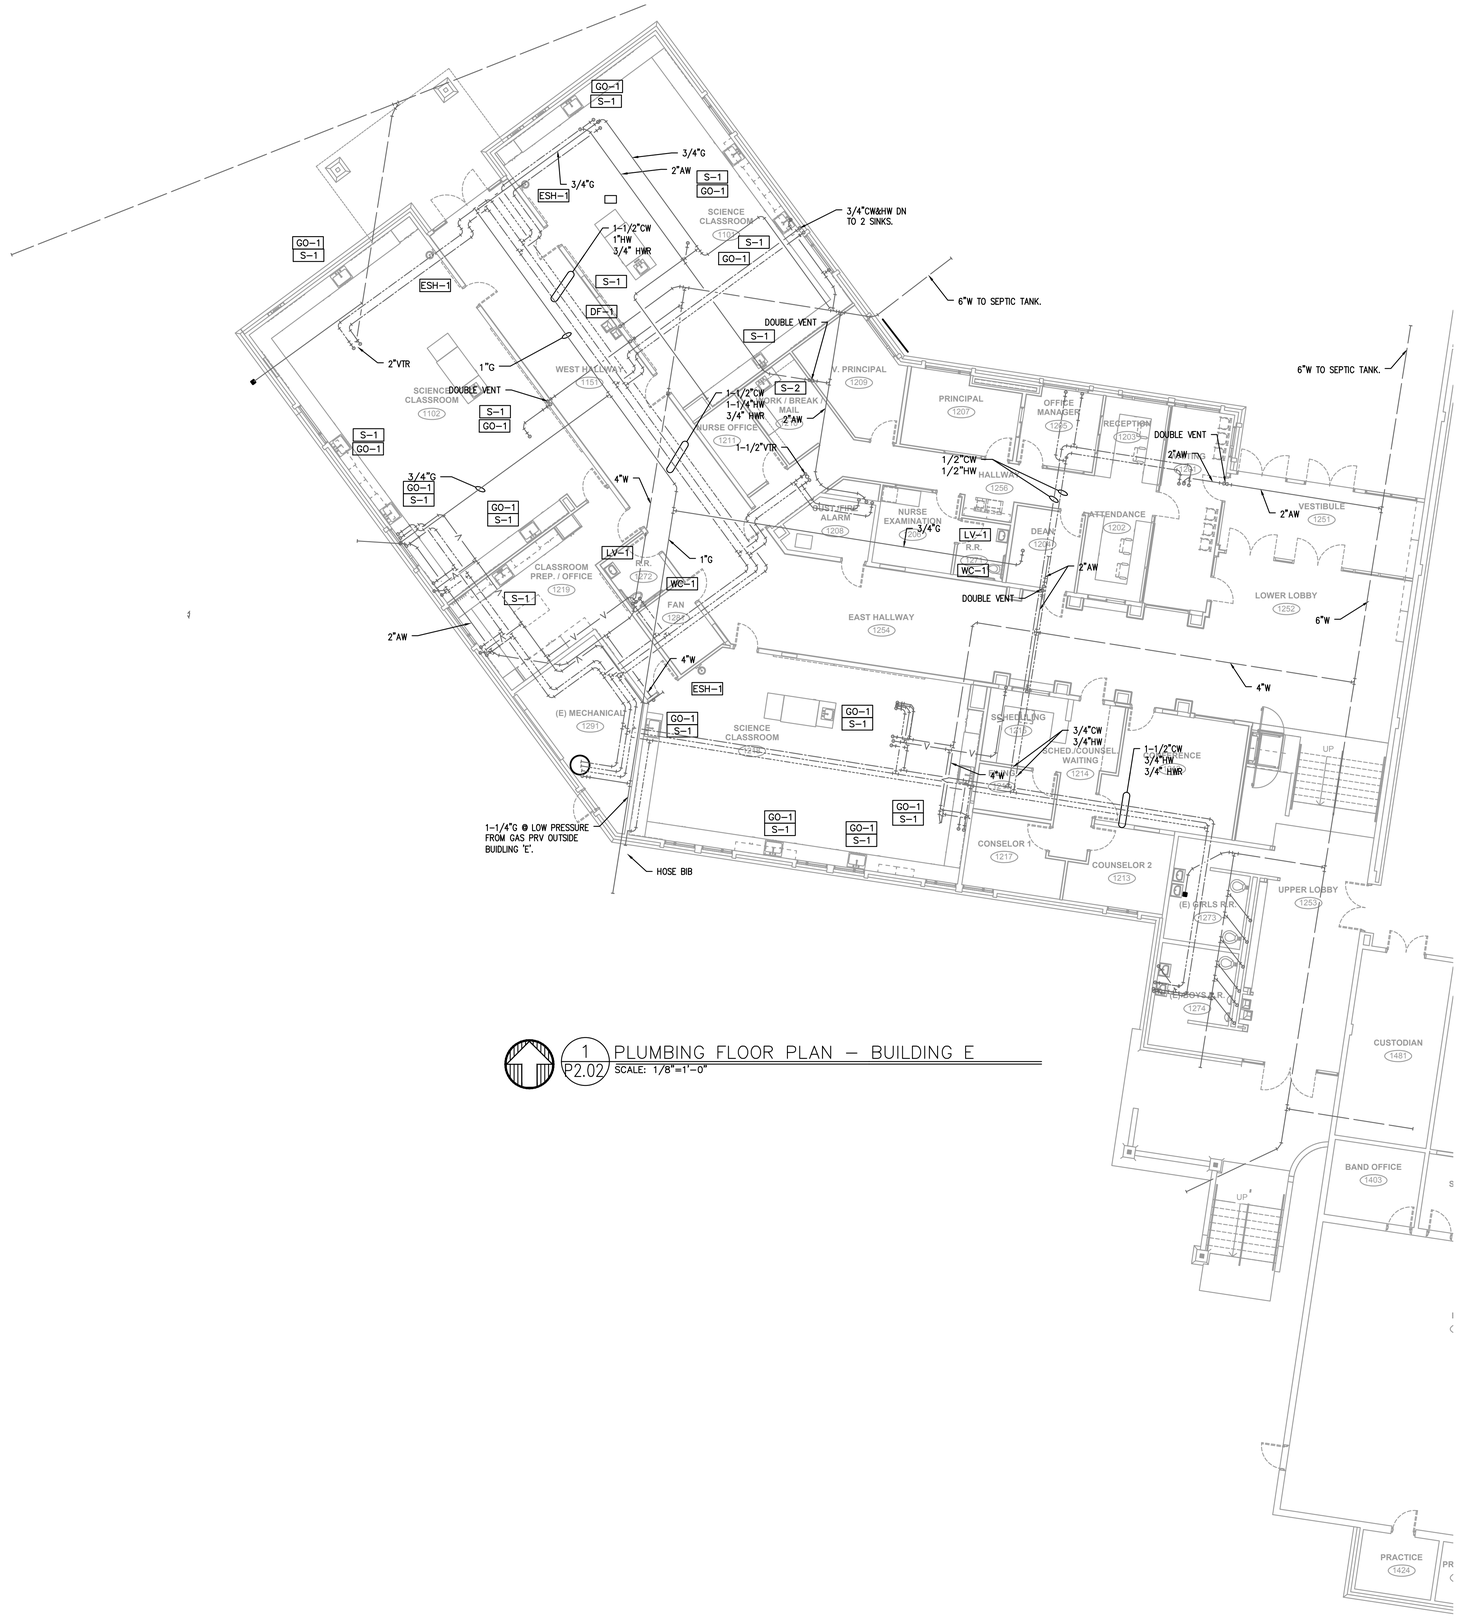

1 P2.02 PLUMBING FLOOR PLAN – BUILDING E
SCALE: 1/8"=1'-0"

City Of Bend Approval Stamp:

#	Date	Description

Revision Schedule

PILOT BUTTE MIDDLE SCHOOL - BLDGS E&F
Project Address

BLRB architects

Drawing Title:
PLUMBING FLOOR PLAN - BUILDING E

Date : 11.11.2017	Drawn By : INITIALS
Revised Date :	Project No. 17.34B
Stamp	Sheet No. P2.02

MEA INC. Consulting Engineers
2007 S.E. Ash St.
Portland, OR 97214
PHN: (503) 234-0548
FAX: (503) 234-0677
WWW.MEA-ENG.COM
CONTACT: TAKAKO BAKER