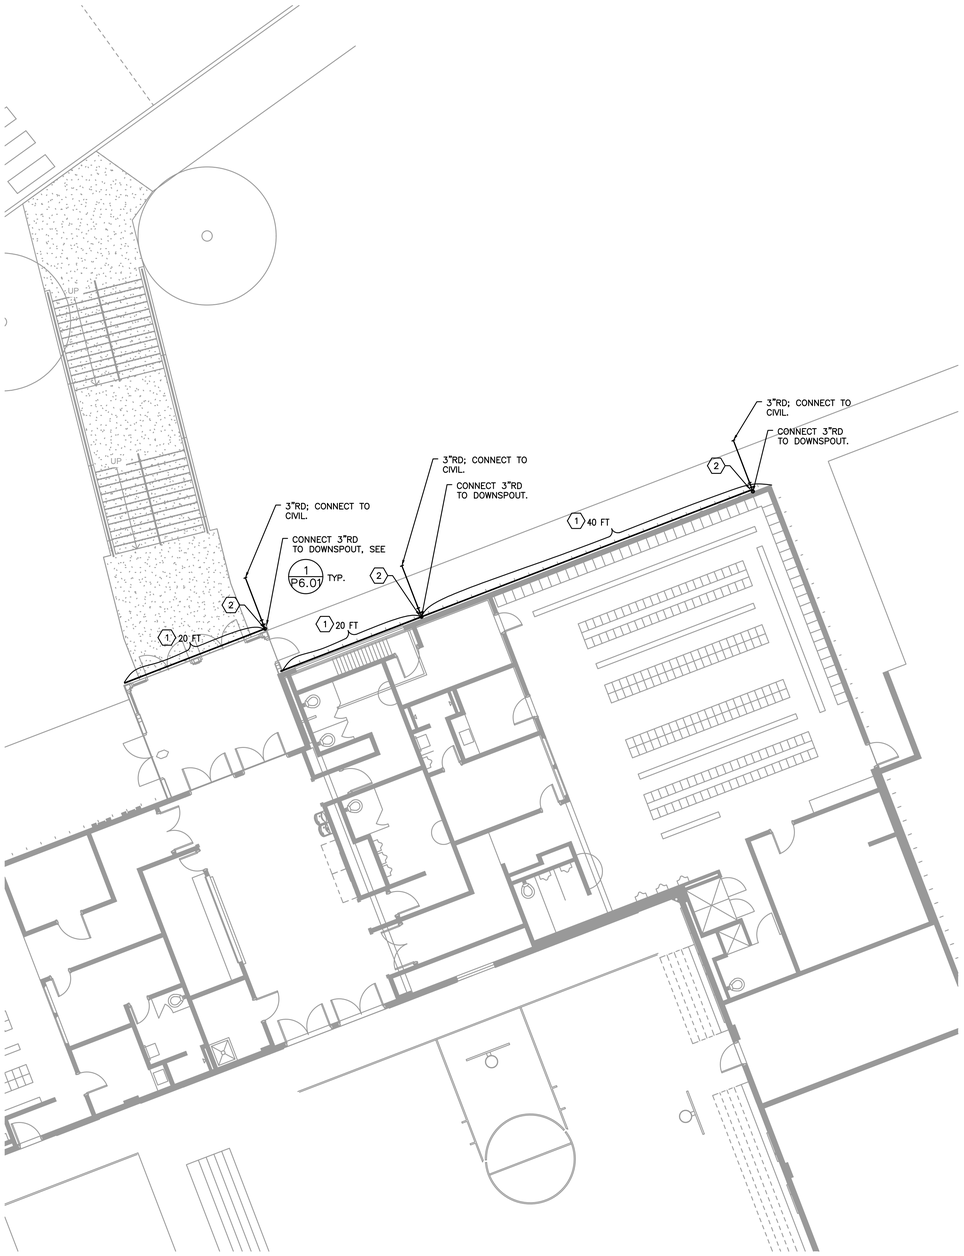

2 P2.01 PLUMBING PLAN – BUIDLING A–ALTERNATE #2
SCALE: 1/8"=1'-0"

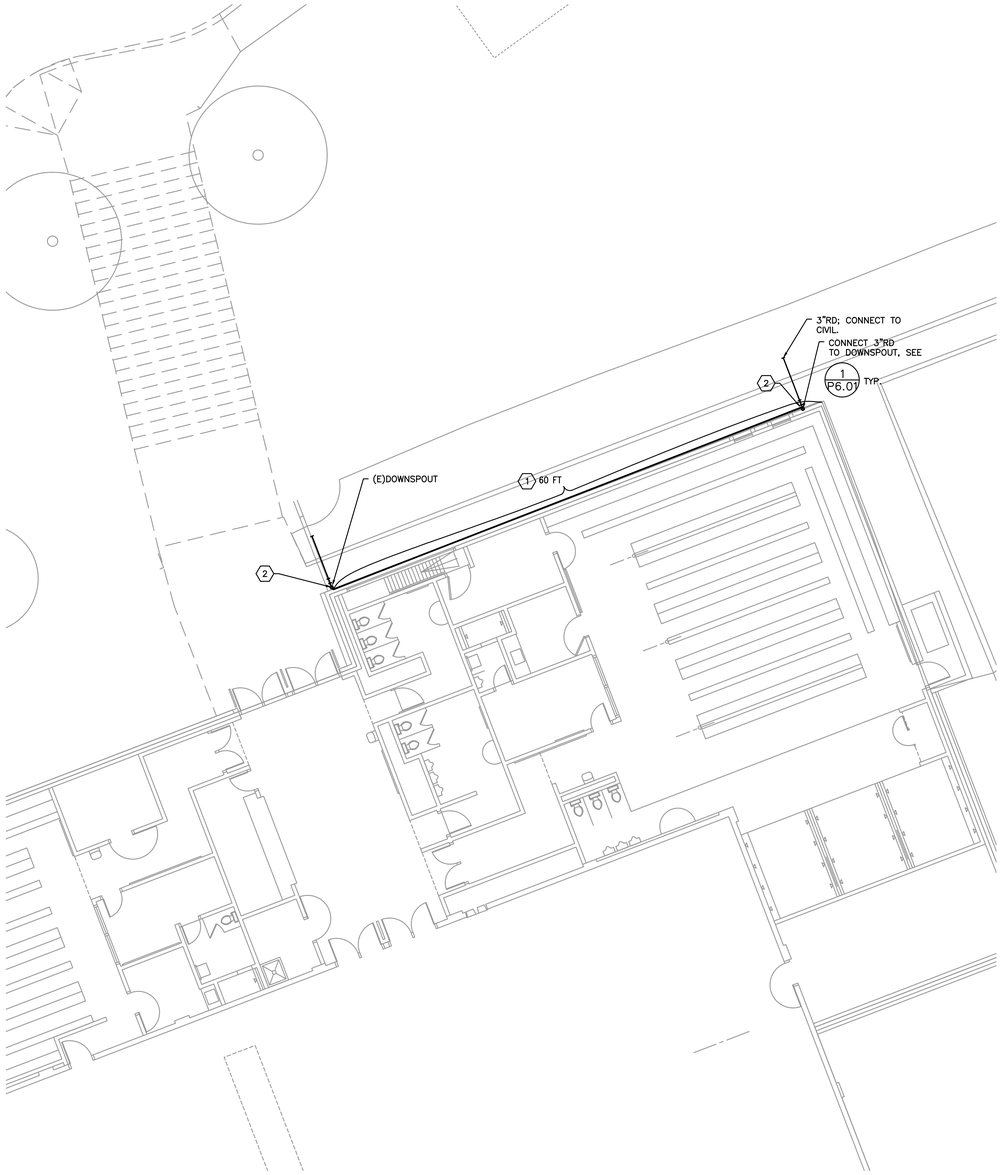

1 P2.01 PLUMBING PLAN – BUIDLING A
SCALE: 1/8"=1'-0"

KEYED NOTES:
1. PROVIDE SELF-REGULATING ICE MELT CABLE IN THE GUTTER.
2. PROVIDE SELF-REGULATING ICE MELT CABLE IN THE DOWNSPOUT. APPROX. LENGTH = 20 FT.

City Of Bend Approval Stamp:

#	Date	Description

Revision Schedule

PERMIT SET

PILOT BUTTE MIDDLE SCHOOL - BUILDING A

1501 NE Neff Road
Bend OR 97701

BLRB architects

Drawing Title:

PLUMBING PLAN - BUILDING A

Date : 02.09.2018	Drawn By : TB
Revised Date :	Project No. 17.34B
Stamp	Sheet No. P2.01

MFIA INC. Consulting Engineers
2007 S.E. Ash St.
Portland, OR 97214
PHN: (503) 234-0548
FAX: (503) 234-0677
WWW.MFIA-ENG.COM
CONTACT: TAKAKO BAKER

REGISTERED PROFESSIONAL ENGINEER
17884
JULY 25, 1995
SCOTT W. MILLER
EXPIRES: 31DEC18