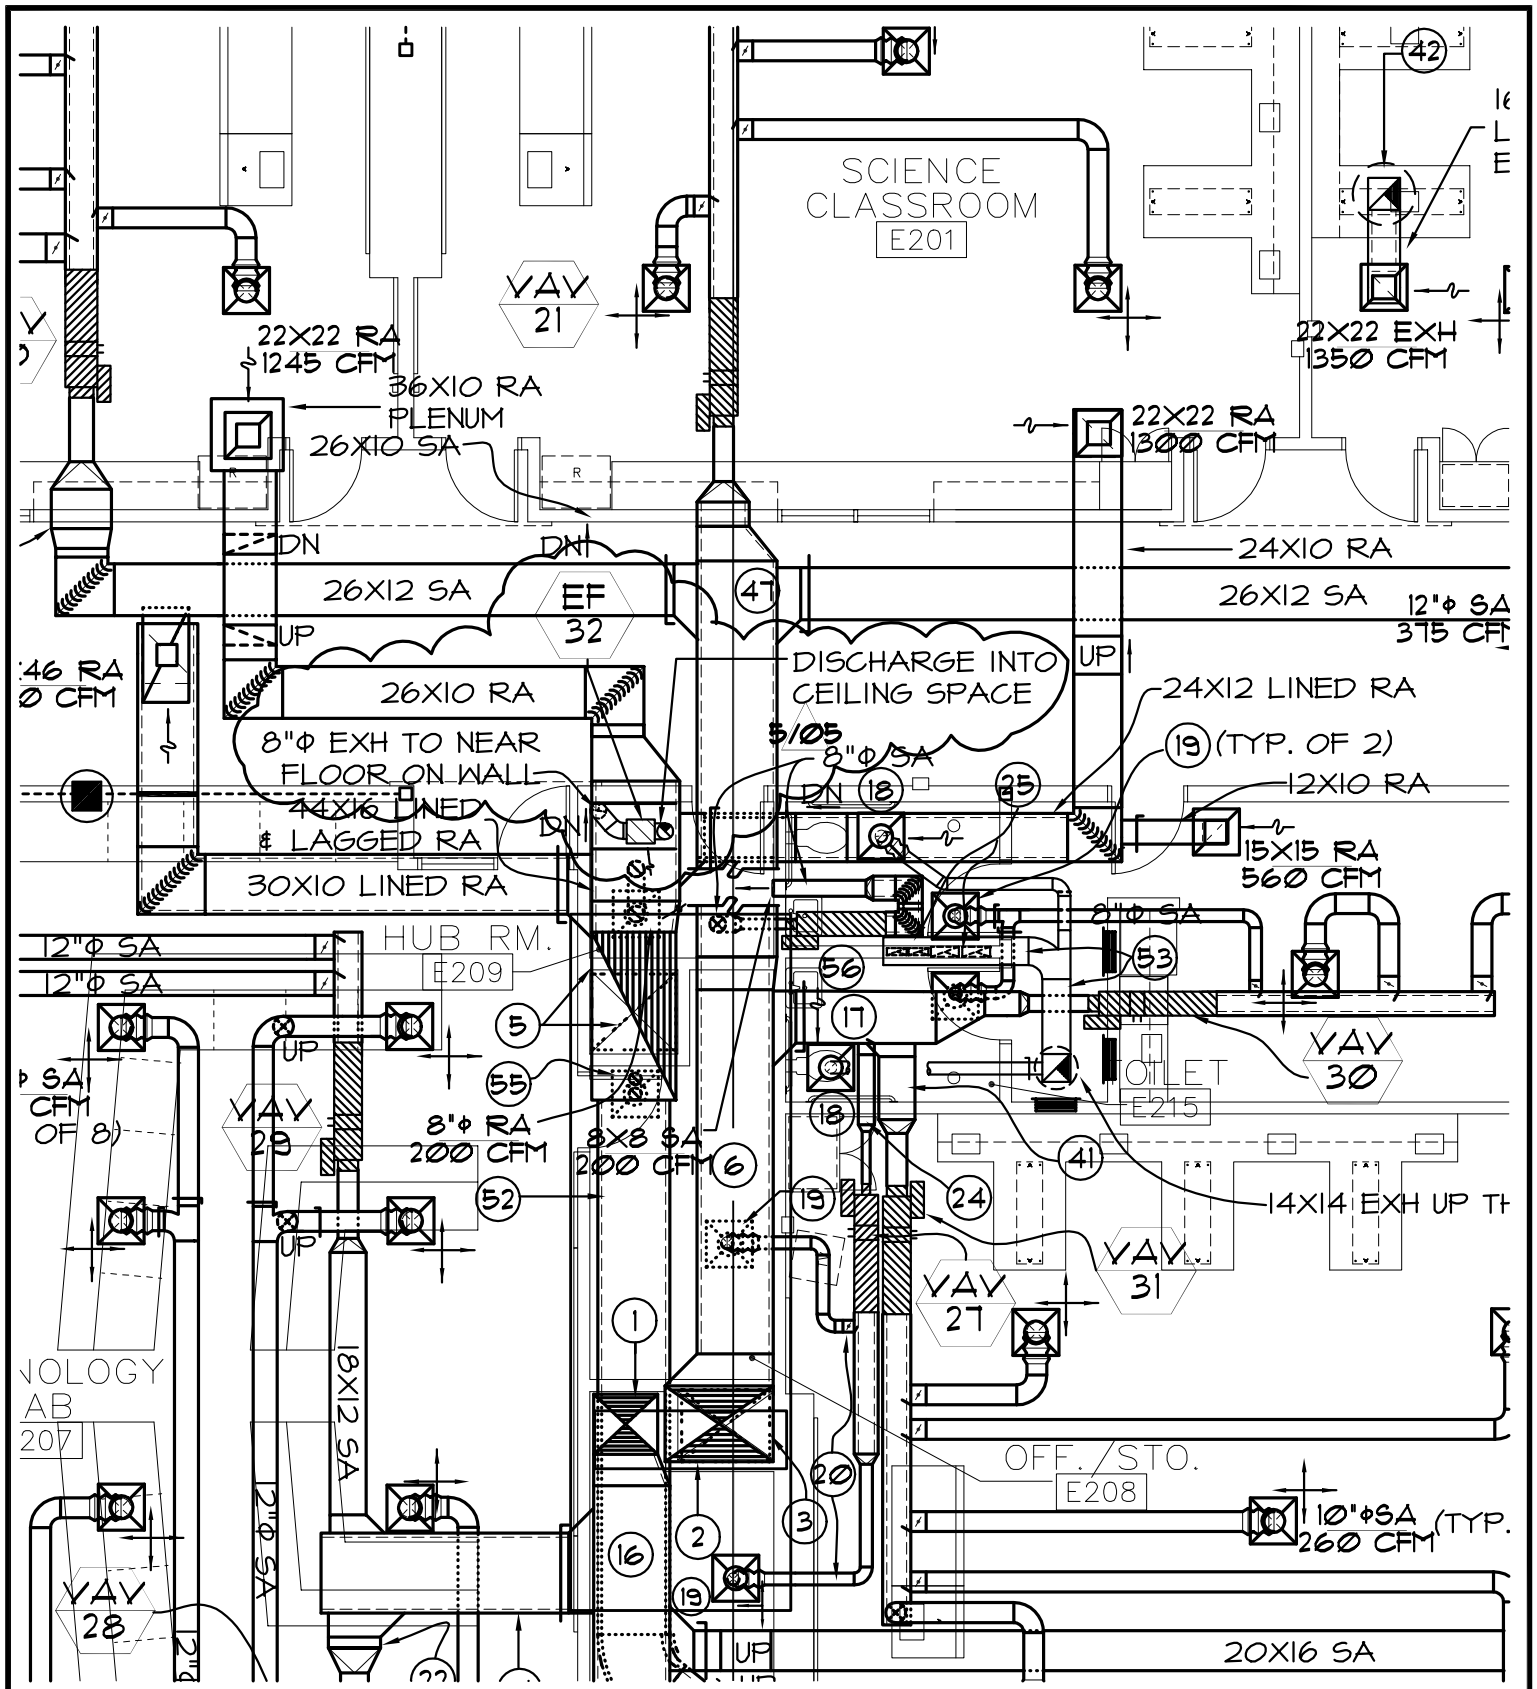

BY: ARJ	CHK'D: SWM	DATE: 5.26.05
NO	REVISION	DATE
5/05	NEW EXH FAN	5.26.05
△		
△		
△		

ROSEBURG H.S.

2ND FLR MECHANICAL PLAN AREA 'E'

MFIA INC.
2007 S.E. ASH ST.
PORTLAND OR. 97214 ph. 503-234-0548

JOB NO.

SHEET NO. REV–REF:M2.6A