KEYED NOTES:

1. 6X4 EXH UP IN WALL TO 2ND FLOOR.
2. 8X4 EXH UP IN WALL TO 2ND FLOOR.

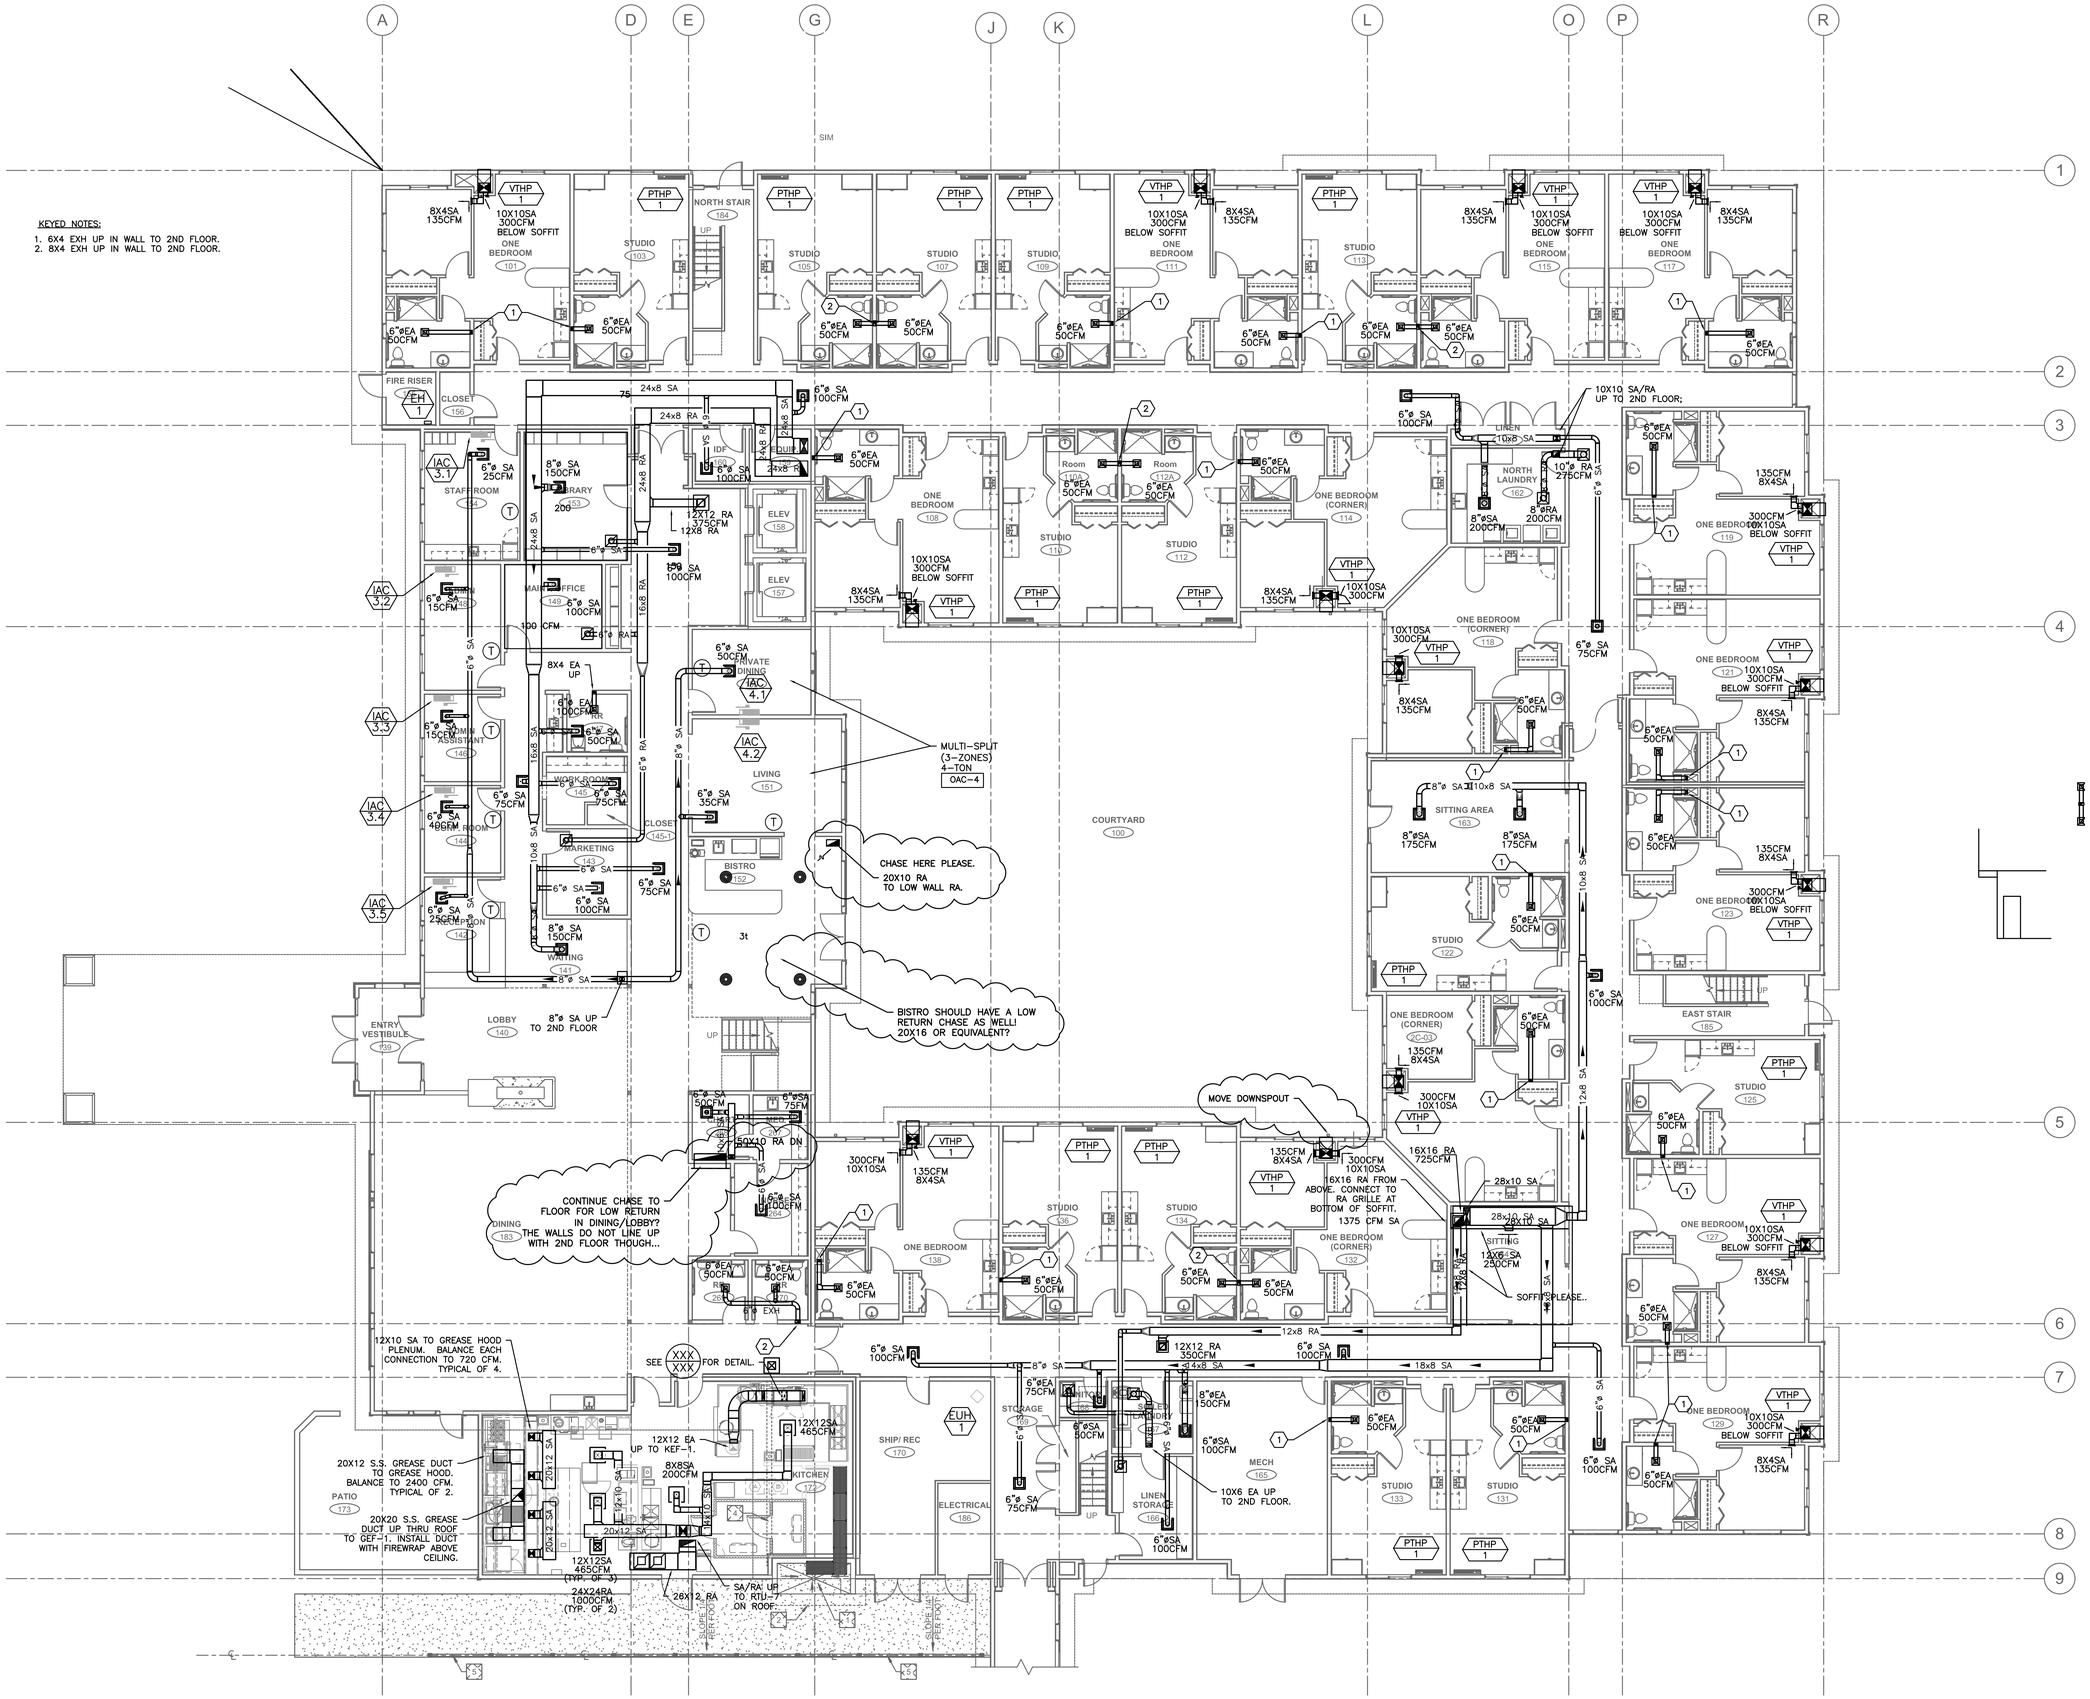

PROGRESS SET

REDMOND ADULT LIVING AND MEMORY CARE FACILITY

Revisions:

Drawing Title:

MECHANICAL PLAN 1ST FLOOR - ALF

Date :	Drawn By :
Revised Date :	Project No.
Stamp	Sheet No.
PRELIMINARY - NOT FOR CONSTRUCTION	M2.1 of

BLRB ARCHITECTS, P.S.