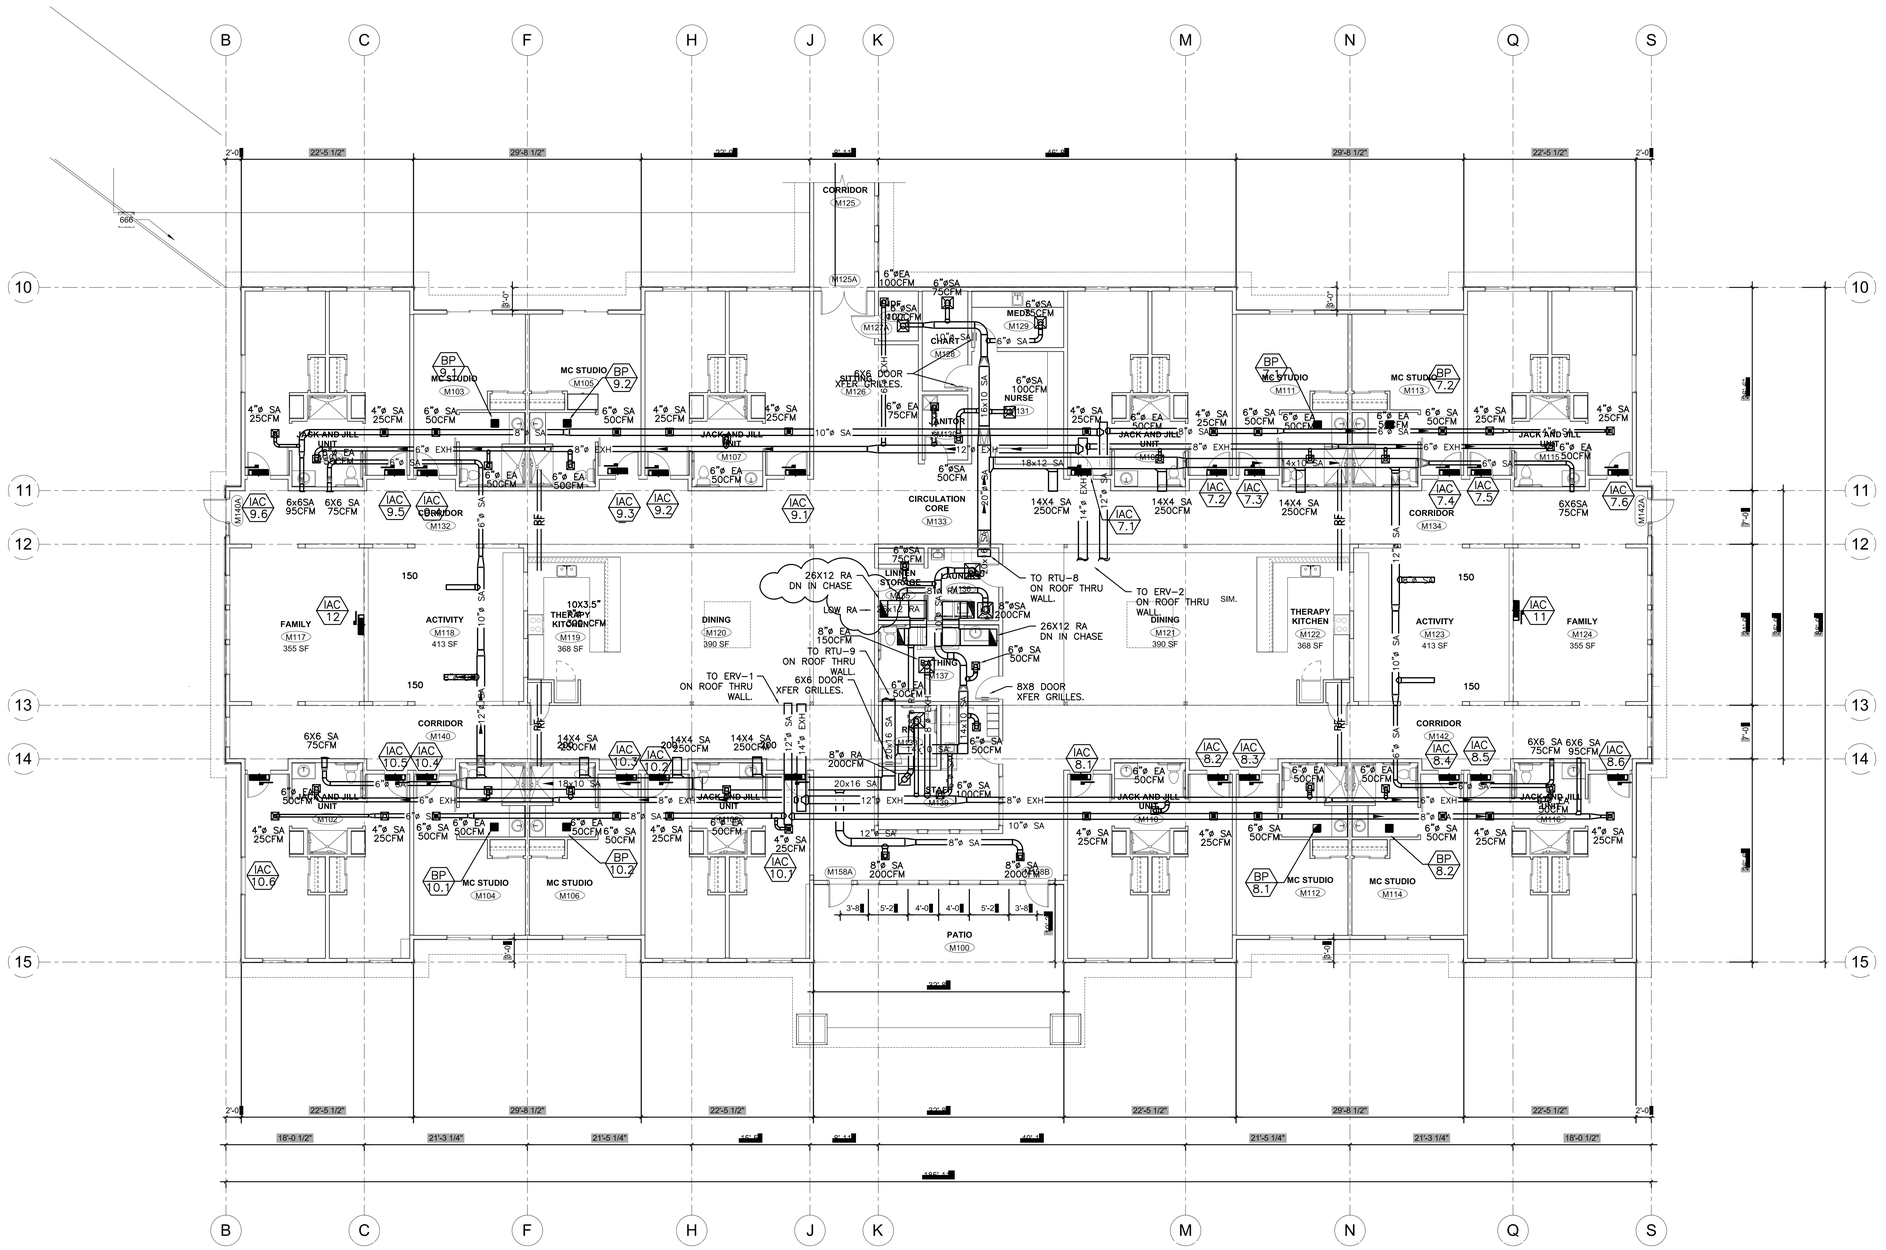

PROGRESS SET

REDMOND ADULT LIVING AND MEMORY CARE FACILITY

Revisions:

Drawing Title:

MECHANICAL PLAN
MEMORY CARE

Date :	Drawn By :
Revised Date :	Project No.
Stamp: **PRELIMINARY - NOT FOR CONSTRUCTION**	Sheet No. **M2.3** of

BLRB ARCHITECTS, P.S.