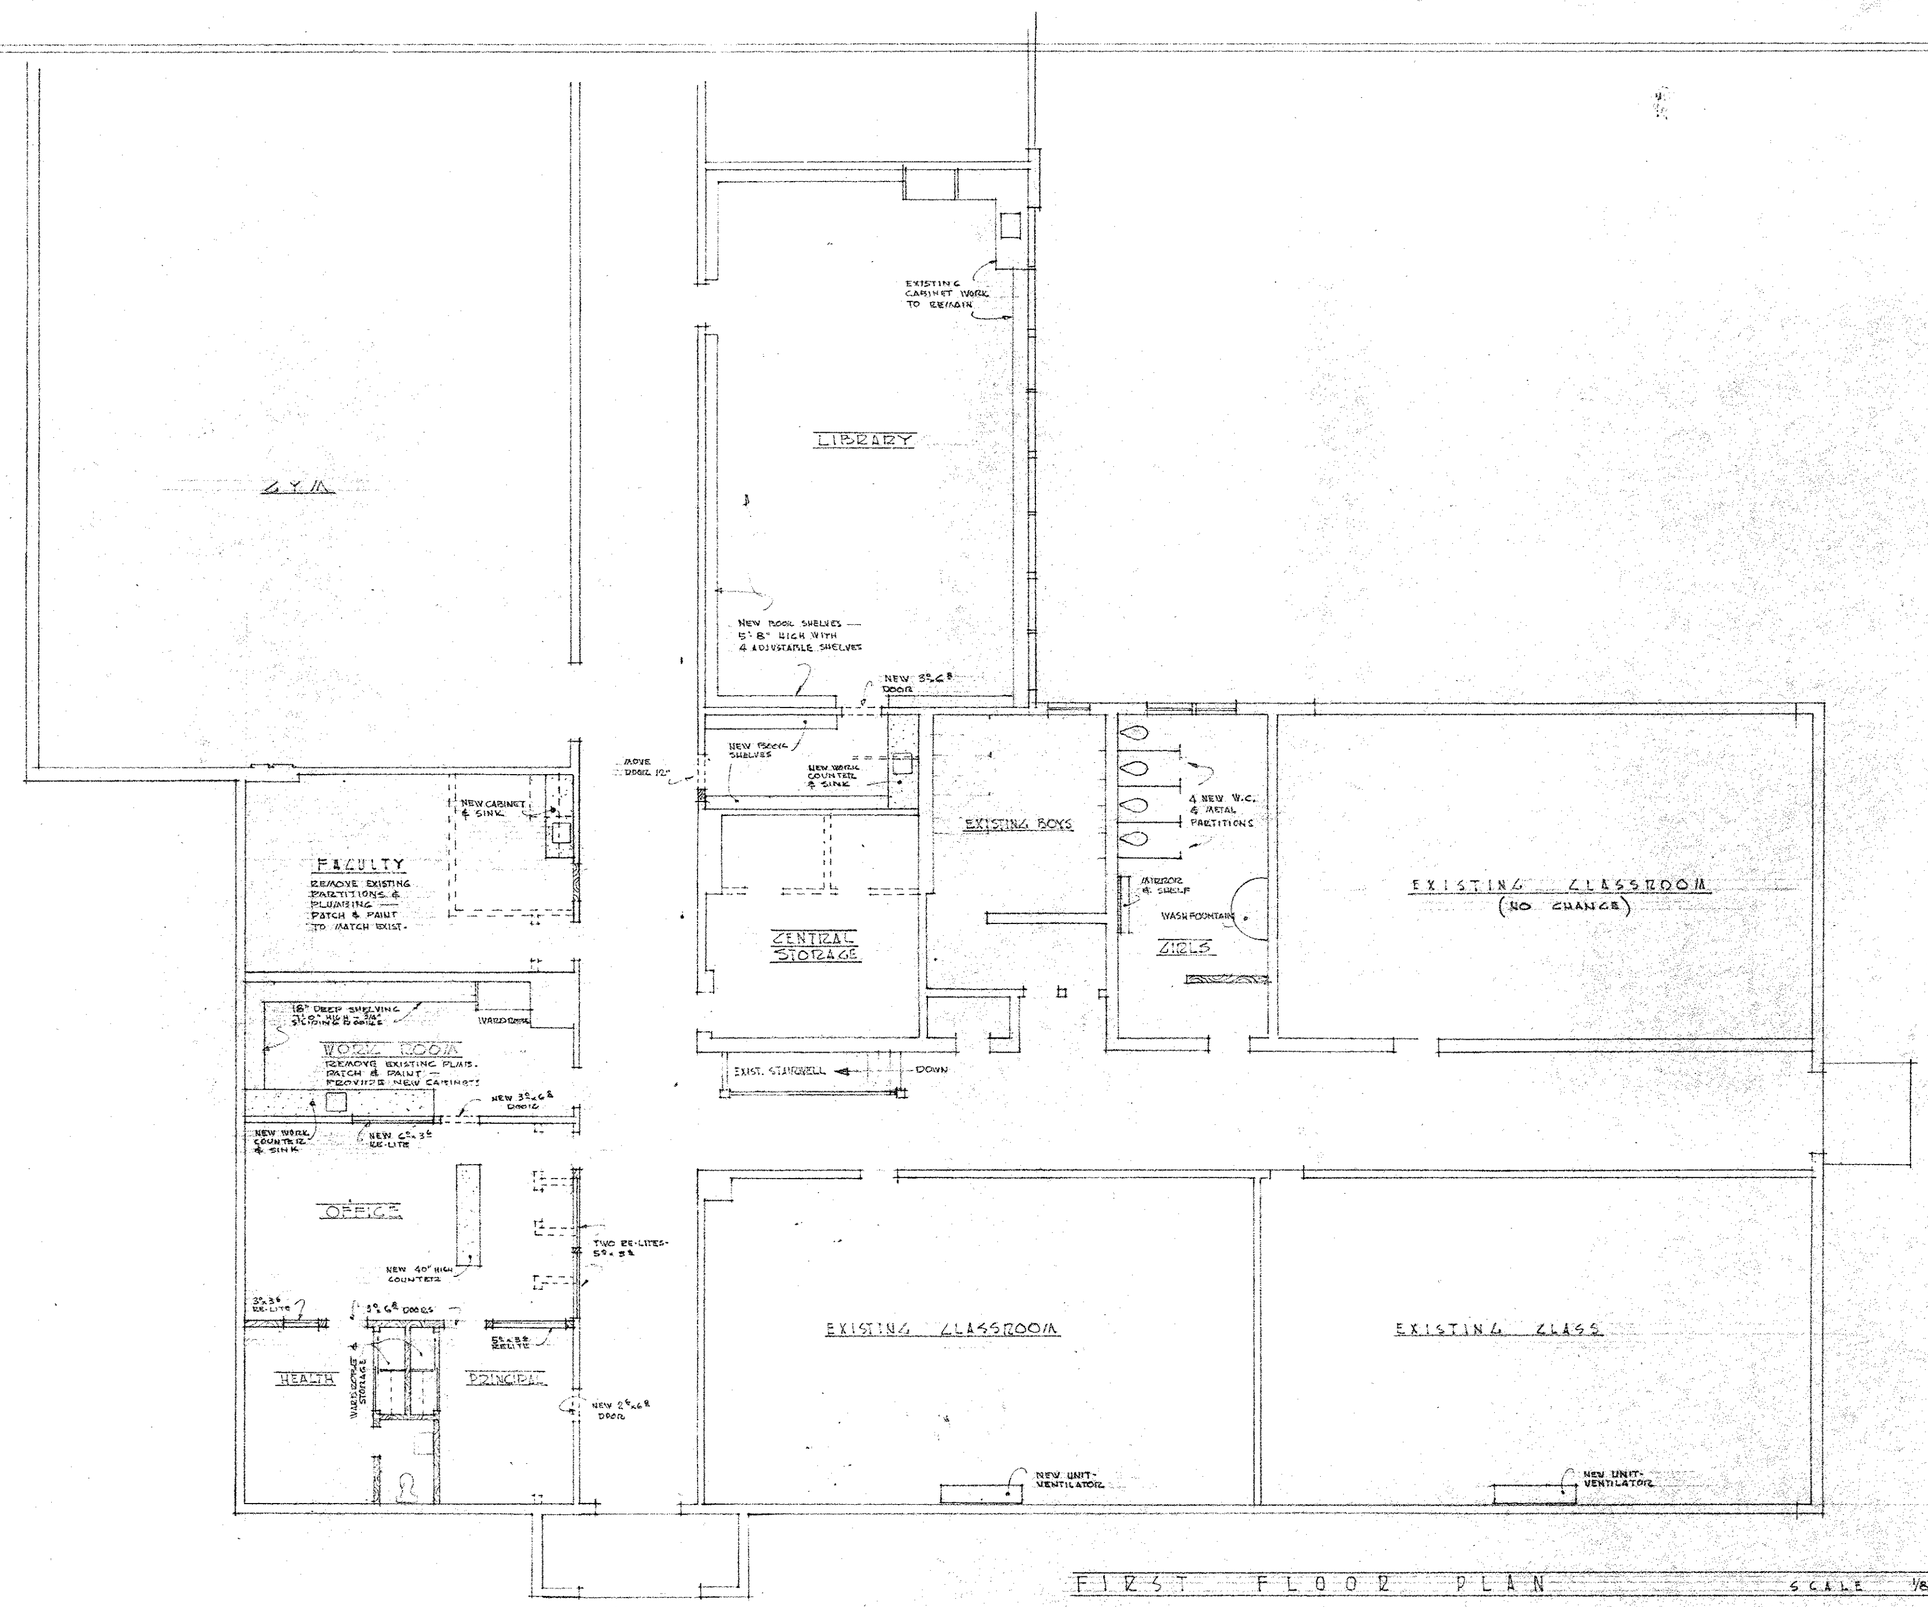

FIRST FLOOR PLAN — SCALE 1/8" = 1'-0"

BELLVIEW SCHOOL · ASHLAND, OREGON
J.L. PAYNE A.I.A., ARCHITECT
2 · 23 · 59