FINISH SCHEDULE							
ROOM	FLOOR	BASE	WAINSCOT	WALLS	CEILING	CLG. MOULD	FINISH ON WOOD
CLASSROOM	ASPH. TILE	RUBBER	PLYWOOD 4'	WALLBOARD	ACOUST. TILE	WOOD - SEE DET.	STAIN & VARNISH *
UNFINISHED SP.	SHIPLAP	NONE	NONE	OPEN STUDS	OPEN JOISTS	NONE	STAIN & VARNISH **

* CLG. MOULD FLAT OFF-WHITE ENAMEL ** DOOR & WINDOWS ONLY

DOOR SCHEDULE		
	SIZE	TYPE
A	3'-4" X 7'-0" X 1 3/4"	PANEL - GLASS 28" X 26" 3 LW 2 LH.
B	3'-0" X 7'-0" X 1 3/4"	2 PANEL

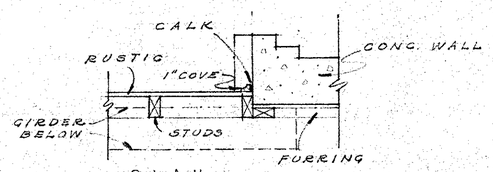

PLAN

WALL DETAIL

SCALE 3/4" = 1'-0"

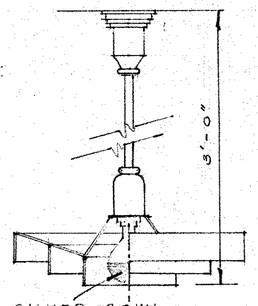

CLASSROOM FIXTURE

NO SCALE

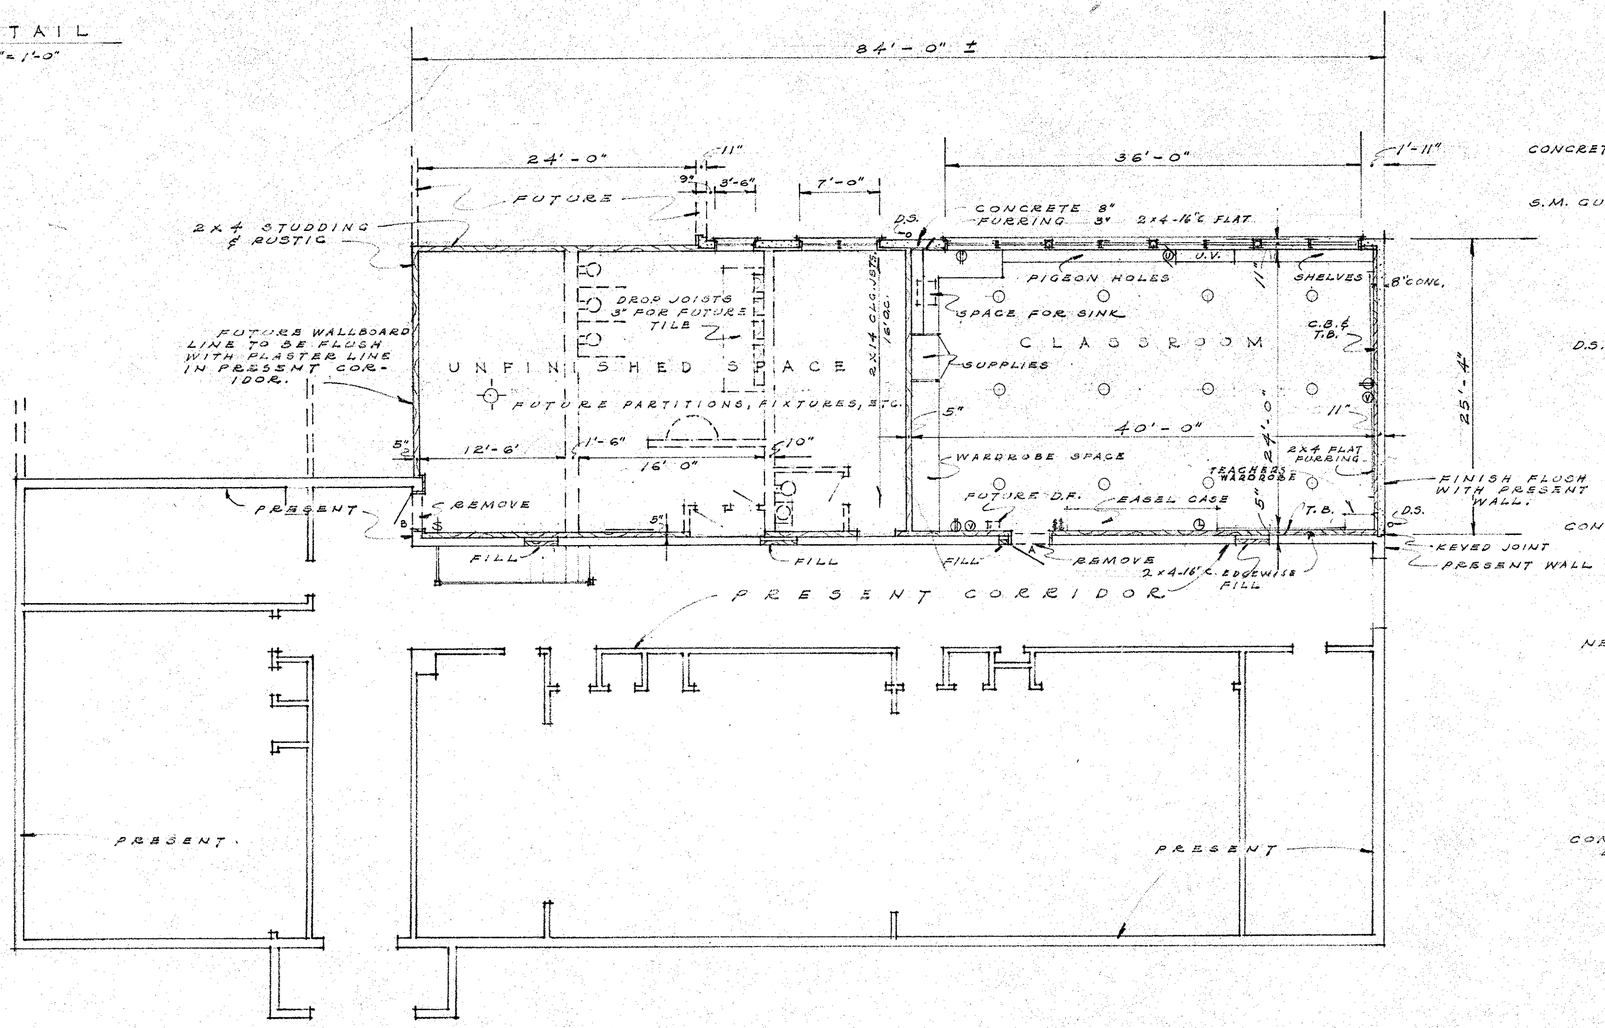

FLOOR PLAN

SCALE 1/8" = 1'-0"

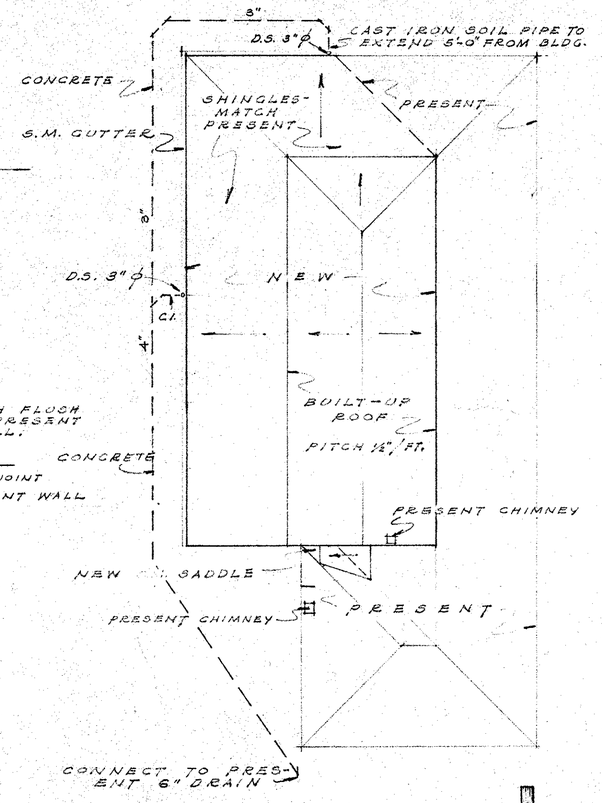

ROOF PLAN

SCALE 1/16" = 1'-0"

N

ADDITION TO
BELLVIEW SCHOOL
ASHLAND · OREGON

DATE		DRAWING
7/31/50	STOKES & ALLYN · ARCHITECTS 205 HUGHES BUILDING PORTLAND · OREGON	2