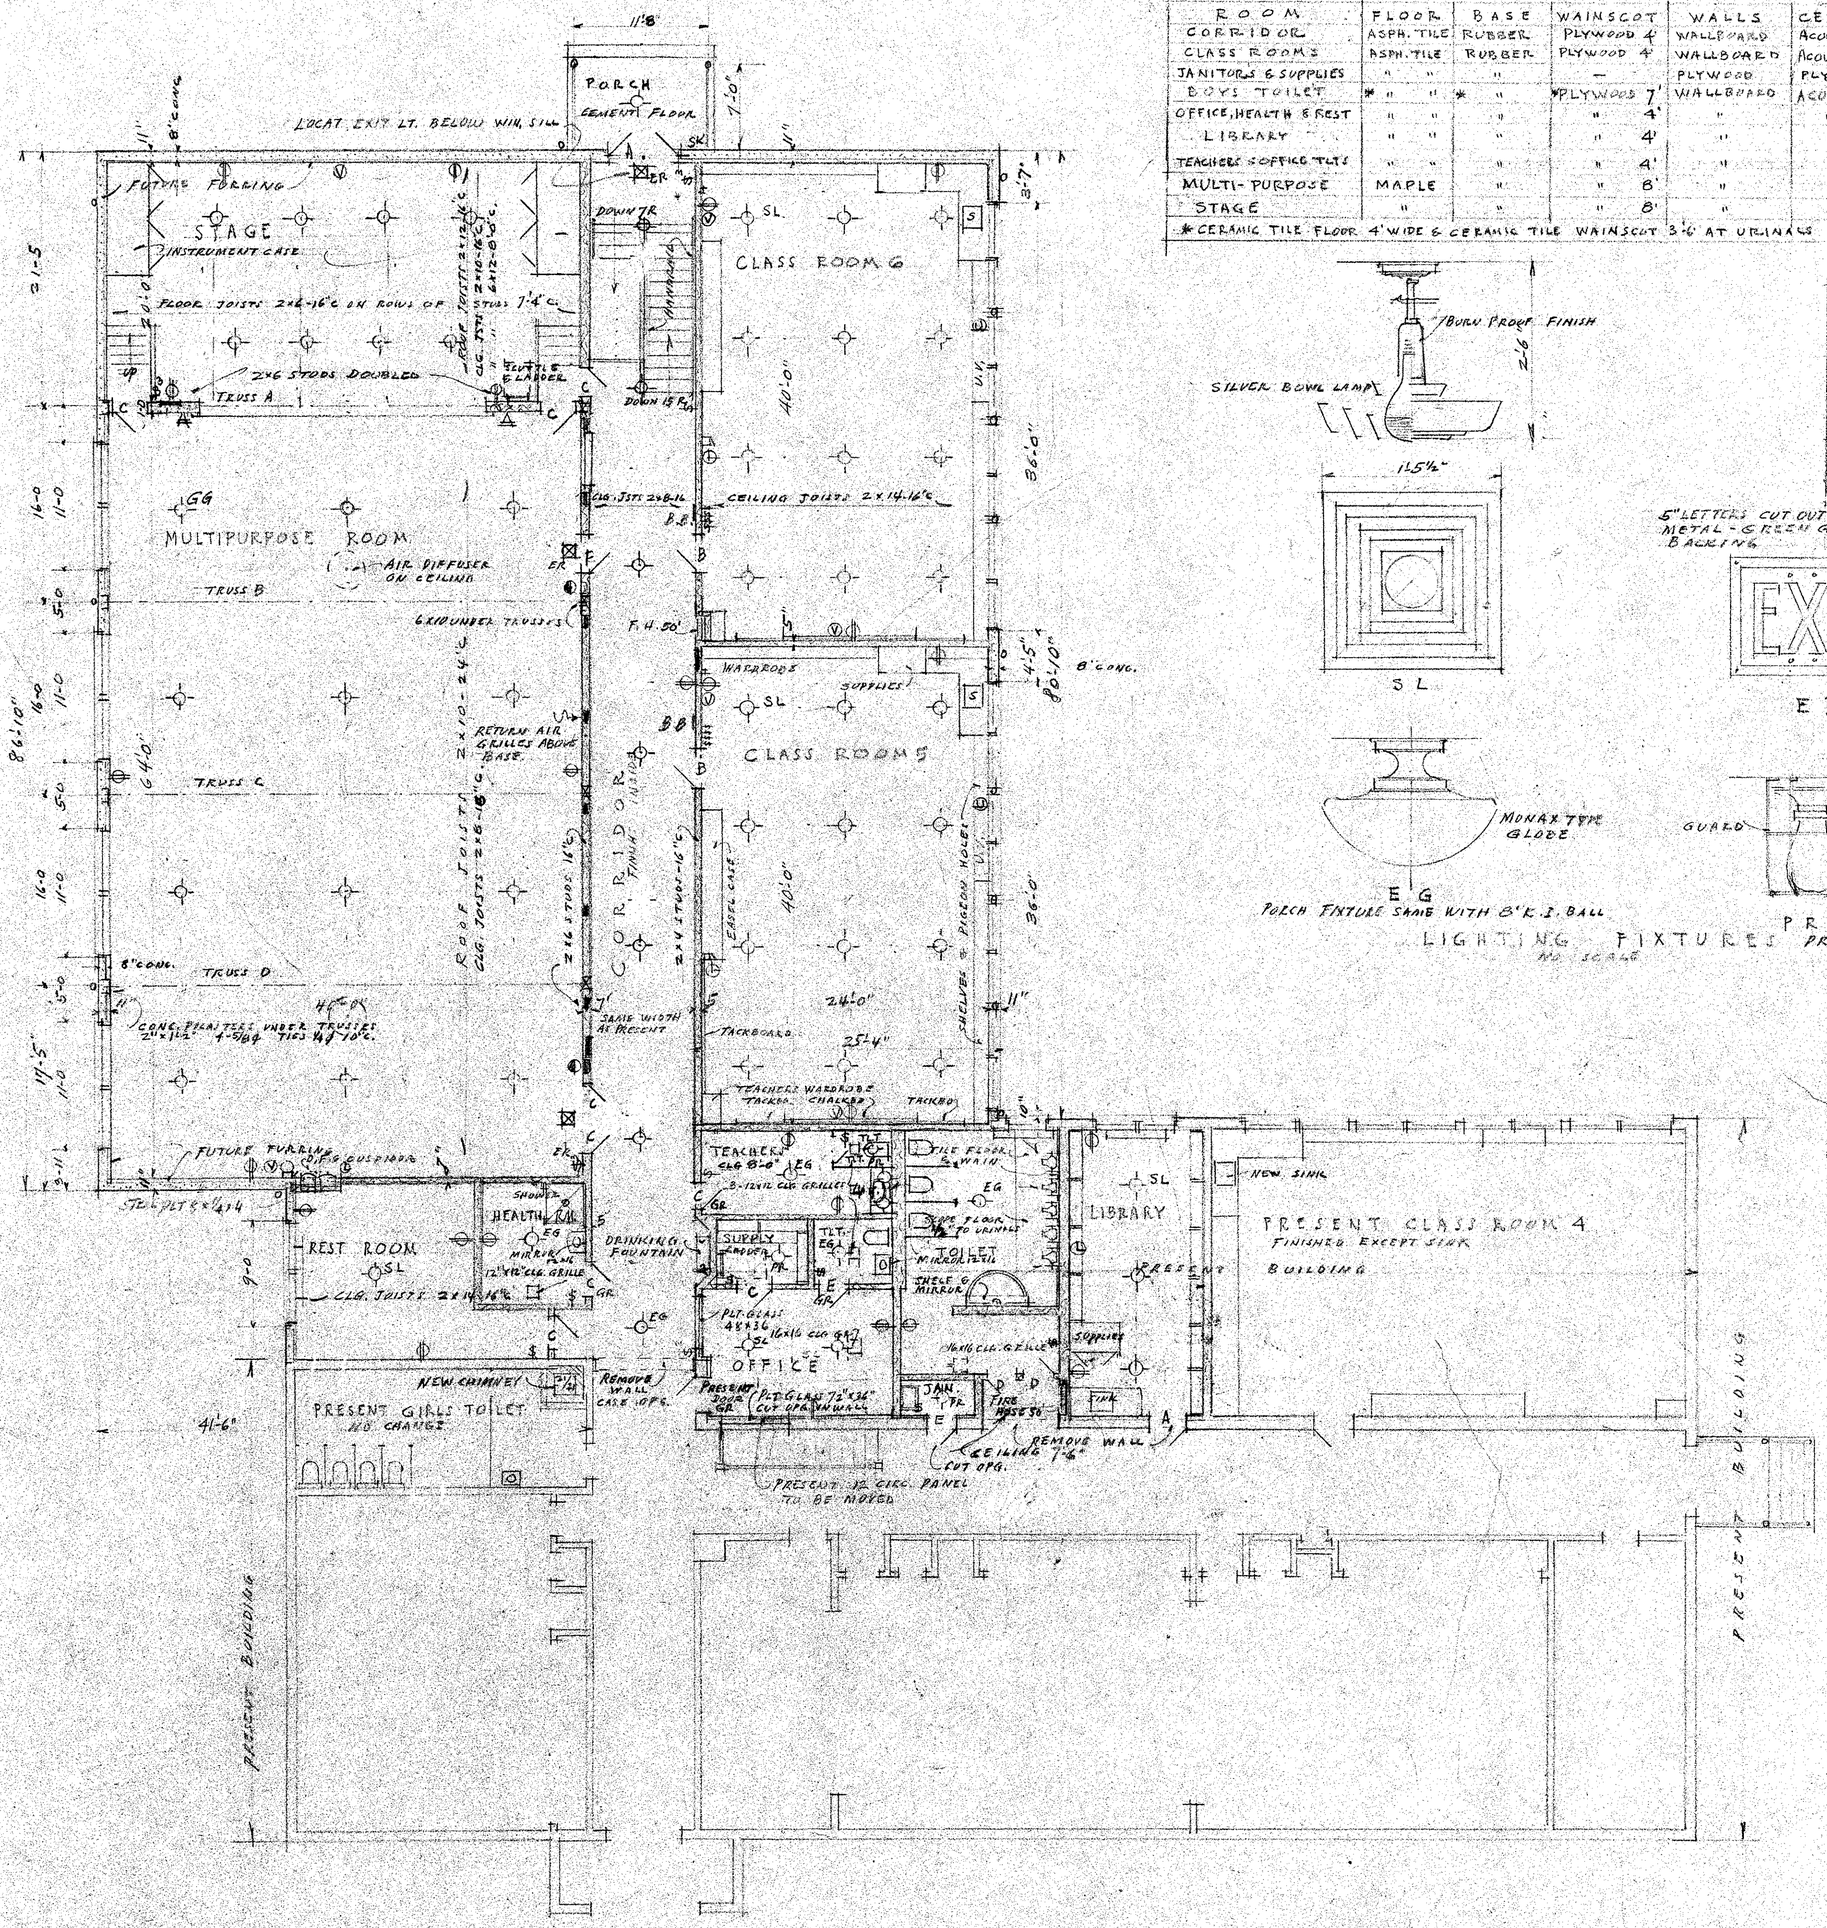

FLOOR PLAN
SCALE 1/8" = 1'-0"

FINISH SCHEDULE

ROOM	FLOOR	BASE	WAINSCOT	WALLS	CEILING	CEILING MOLD	FINISH ON WOOD
CORRIDOR	ASPH. TILE	RUBBER	PLYWOOD 4'	WALLBOARD	ACOUST. TILE	WOOD-SEE DETAIL	STAIN & VARNISH
CLASS ROOMS	ASPH. TILE	RUBBER	PLYWOOD 4'	WALLBOARD	ACOUST. TILE	WOOD-SEE DETL.	STAIN & VARNISH
JANITORS & SUPPLIES	" "	"	—	PLYWOOD	PLYWOOD	QUARTER RD.	" "
BOYS TOILET	* " "	* "	*PLYWOOD 7'	WALLBOARD	ACOUST. TILE	WOOD-SEE DETL.	ENAMEL
OFFICE, HEALTH & REST	" "	"	" 4'	"	" "	" " "	STAIN & VARNISH
LIBRARY	" "	"	" 4'	"	" "	" " "	STAIN & VARNISH
TEACHERS & OFFICE TLTS	" "	"	" 4'	"	" "	" " "	ENAMEL
MULTI-PURPOSE	MAPLE	"	" 8'	"	" "	" " "	STAIN & VARNISH
STAGE	"	"	" 8'	"	" "	" " "	" "

* CERAMIC TILE FLOOR 4' WIDE & CERAMIC TILE WAINSCOT 3'-6" AT URINALS

DOOR SCHEDULE

	SIZE	TYPE
A	3-0 x 7-1 x 1¾	GLASS 26x36 - 2 LTS
B	3-4 x 7-0 x "	" 30x36 - 2 "
C	3-0 x 7-0 x "	2 PANELS
D	2-4 x 7-0 x "	2 "
E	3-4 x 7-0 x "	2 "
F	3-4 x 7-0 x "	2 "
G	3-0 x 8-0 x "	GLASS & LOUVERS

DOORS MARKED "GR" TO HAVE 12"x4" GRILLE IN BOT. RL.

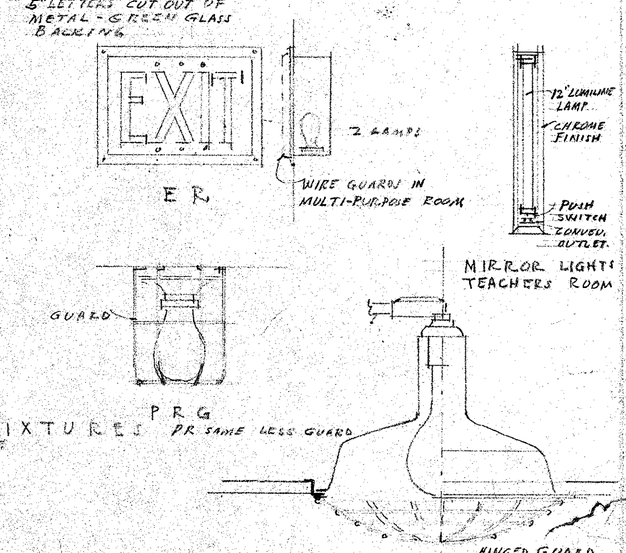

LIGHTING FIXTURES
NO SCALE

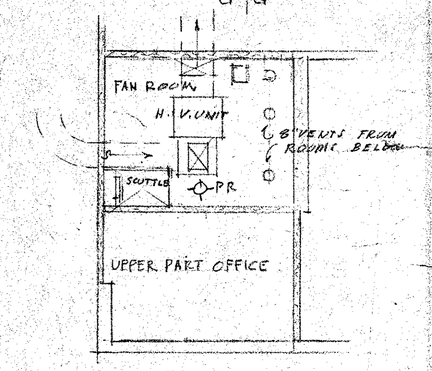

MEZZANINE OVER TEACHERS & SUPPLY
SHIPLAP FLOOR
PLYWOOD WALLS 4' HIGH
OPEN TO ROOF
REMOVE PRESENT CLG. JOISTS
FLOOR JOISTS 2x10-16"c.

ADDITION TO BELLVIEW SCHOOL
U. S. 99 & TOLMAN CREEK ROAD
SCHOOL DISTRICT NO 5
JACKSON COUNTY - ASHLAND OREGON

DATE	STOKES & ALLYN - ARCHITECTS	DRAWING
2-28-52 4-11-52 7-15-52	205 HUGHES BUILDING PORTLAND OREGON	2