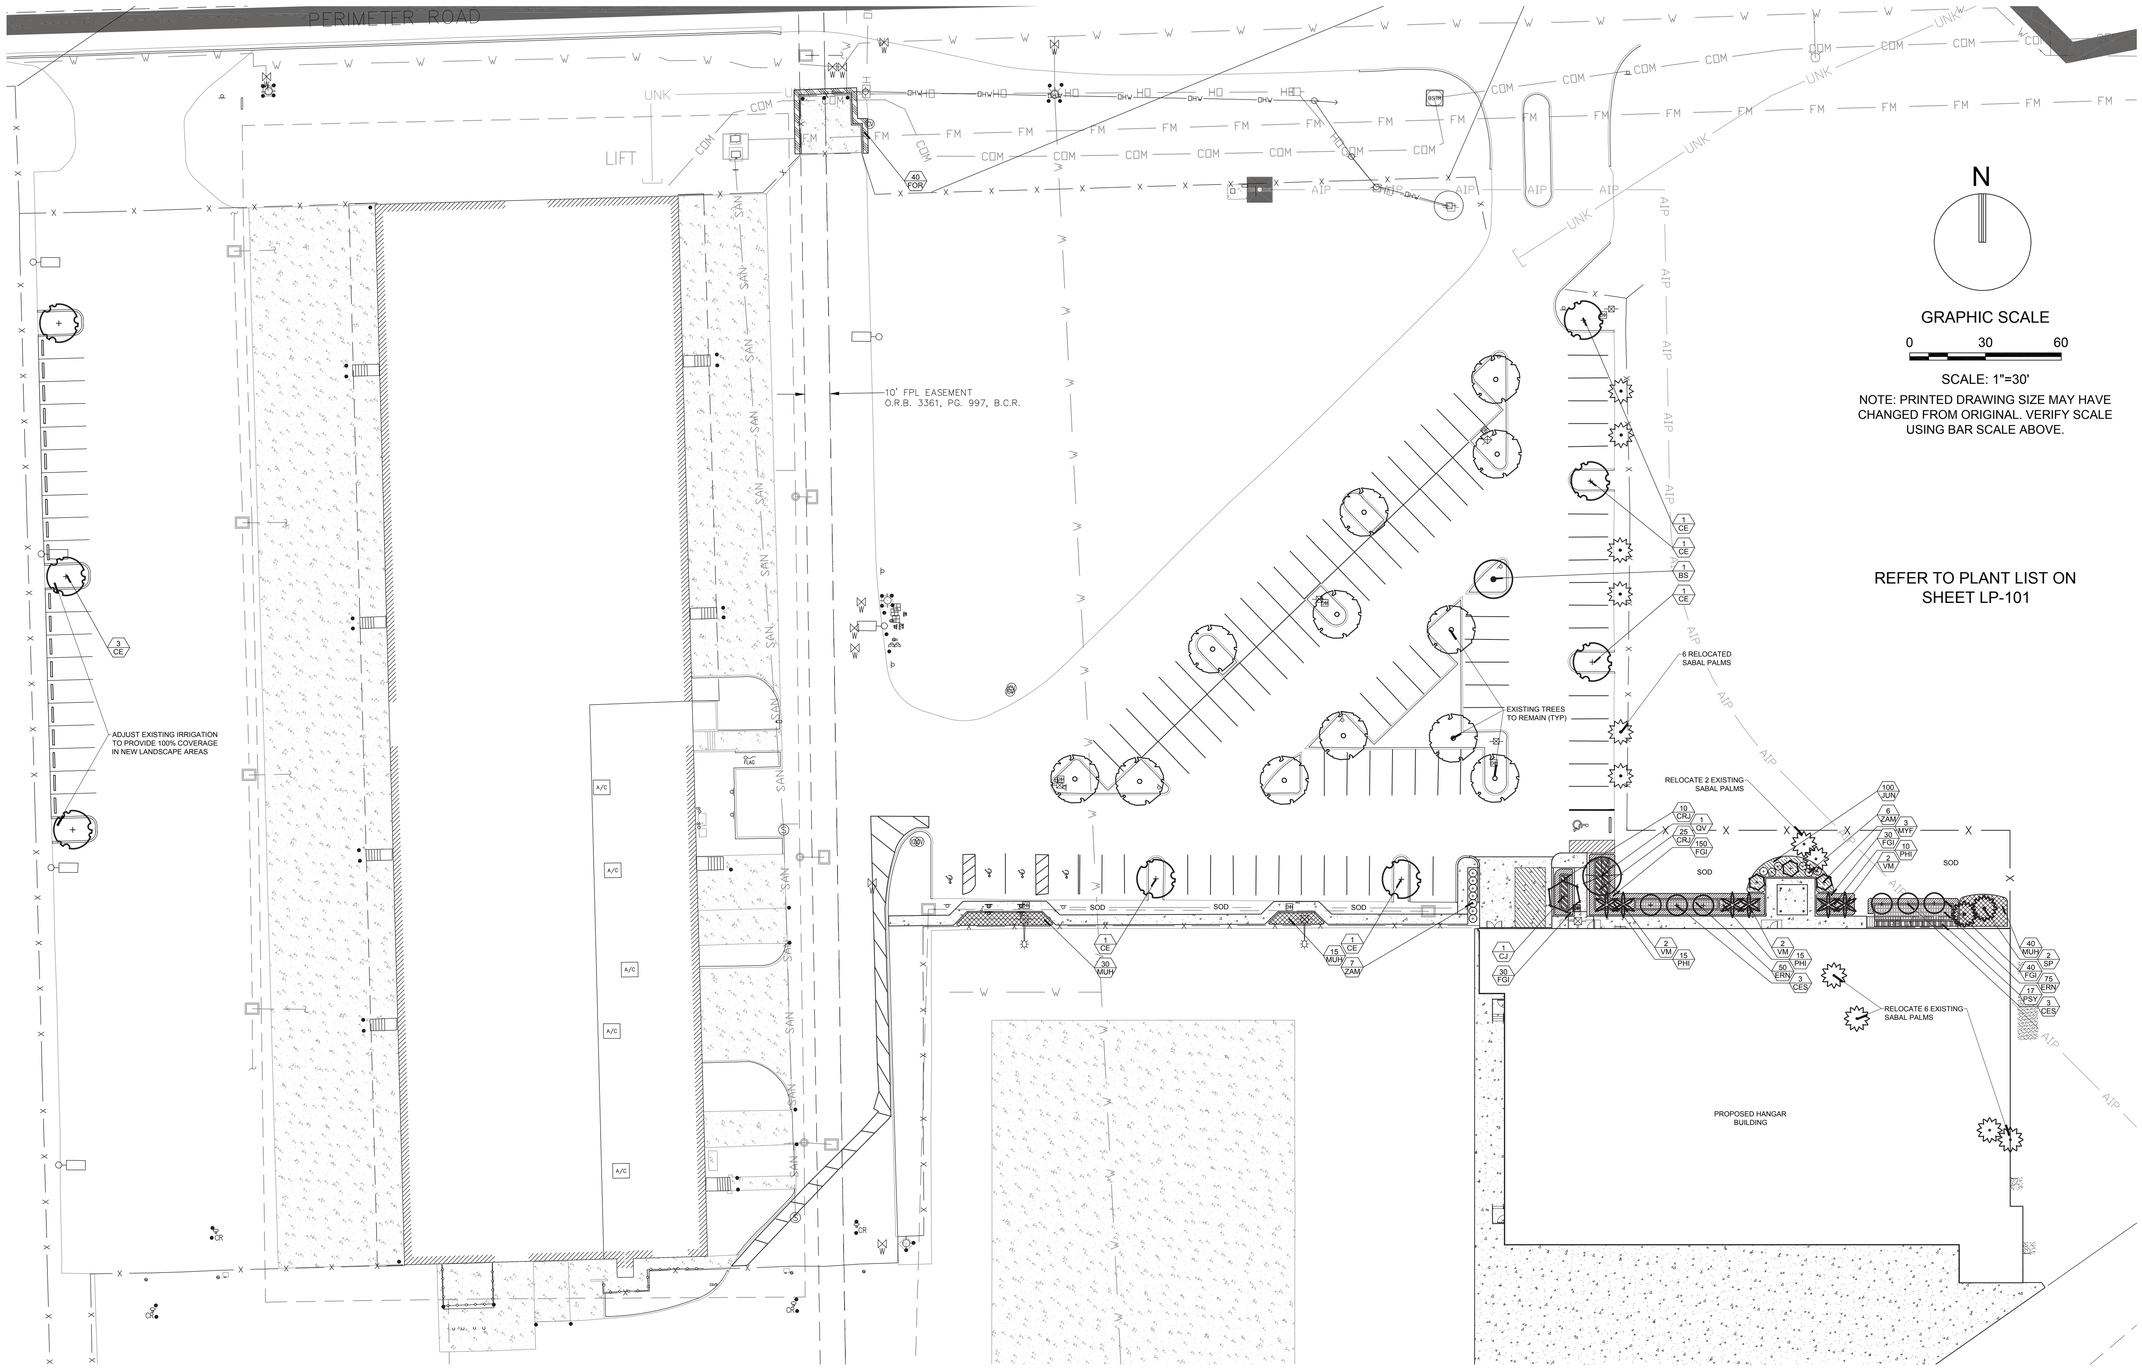

N

GRAPHIC SCALE

0 30 60

SCALE: 1"=30'

NOTE: PRINTED DRAWING SIZE MAY HAVE CHANGED FROM ORIGINAL. VERIFY SCALE USING BAR SCALE ABOVE.

REFER TO PLANT LIST ON SHEET LP-101

LYNXS

KEITH

301 East Atlantic Boulevard
Pompano Beach, Florida 33060-6643

PH: (954) 788-3400

Florida Certificate of
Authorization # - 7928

REVISIONS

NO.	DESCRIPTION	DATE

Bell Helicopter
A Textron Company

FLL NW HANGAR AND RAMP EXPANSION

SCALE:	AS NOTED
DATE ISSUED:	AUGUST 10, 2018
DRAWN BY:	SR
DESIGNED BY:	MP
CHECKED BY:	MP

MICHAEL J. PHILLIPS, RLA
FLORIDA REG. NO. LA0001540
(FOR THE FIRM)

SHEET TITLE

OVERALL LANDSCAPE PLAN

SHEET NUMBER

LP-100

KEITH PROJECT NO. 10083.00

Drawing name: N:\10\10083.00 - Bell Helicopter - CSRE\Landscape Architecture\Cad\Dwg\10083.00 - LP-101.dwg Layout Name: LP-100 Plotted by: ahearn Plotted on: Aug 10, 2018 - 2:25pm