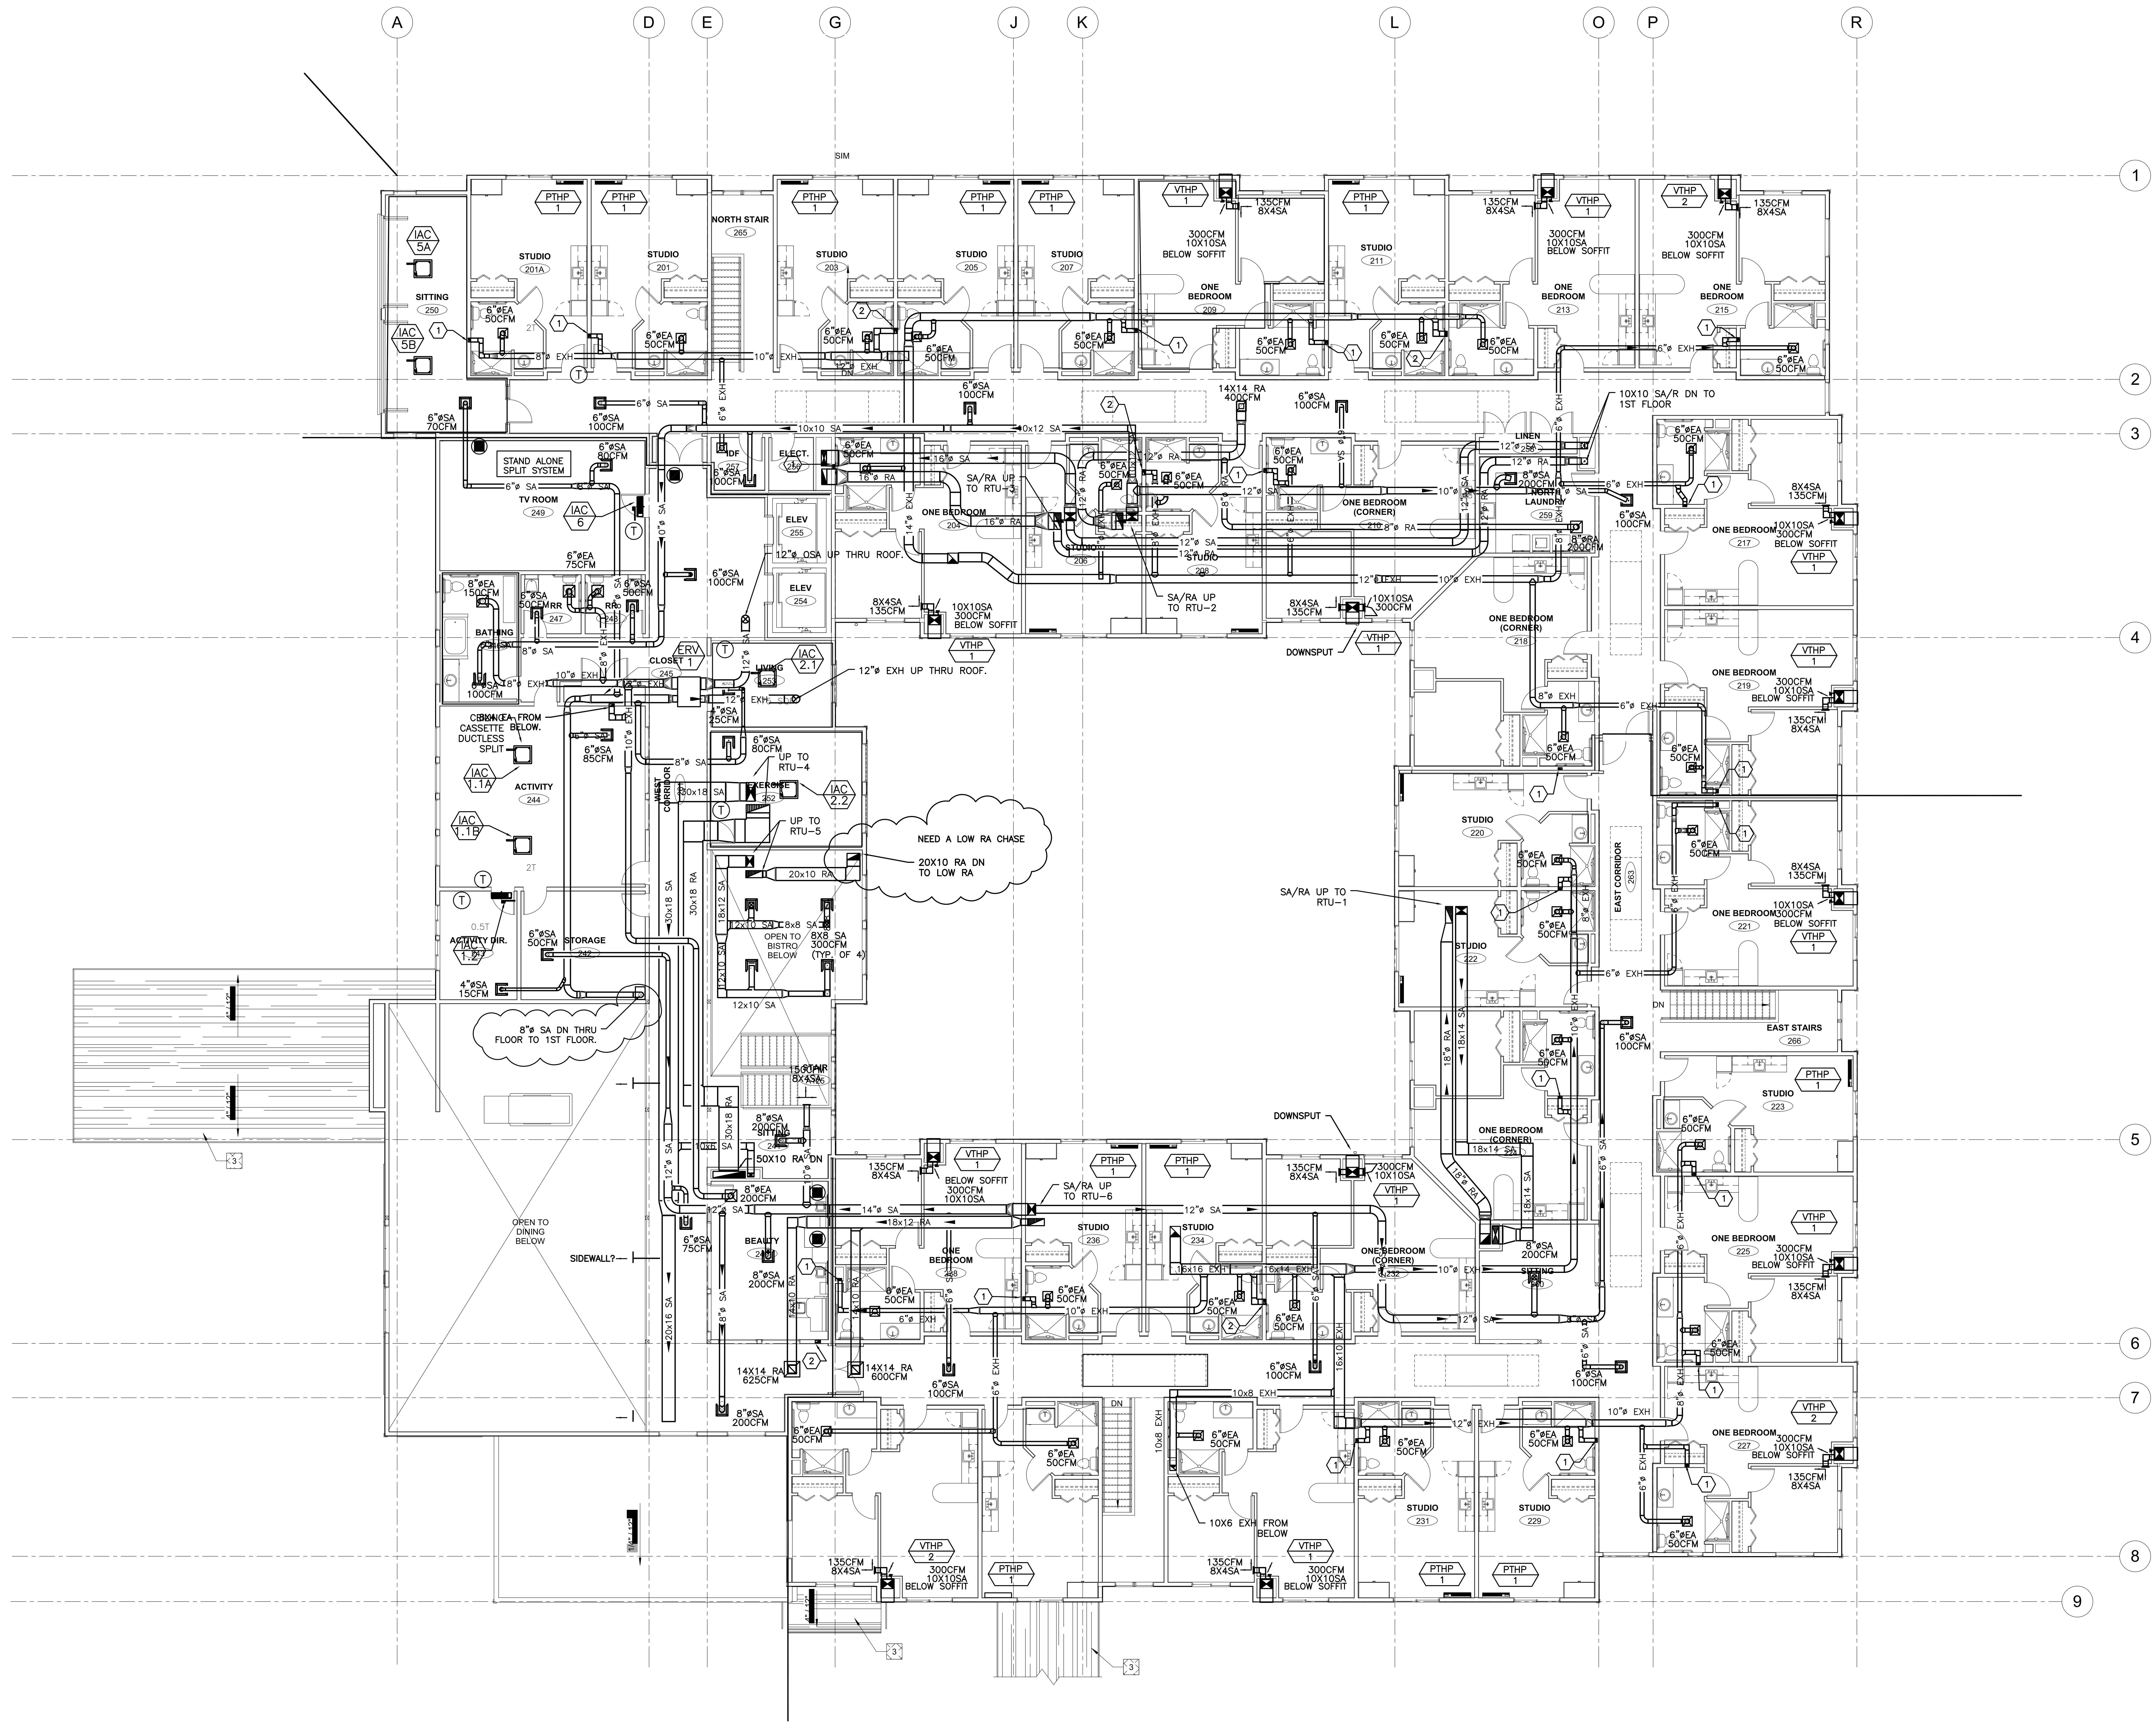

PROGRESS SET

REDMOND ADULT LIVING AND MEMORY CARE FACILITY

Revisions:

Drawing Title:

MECHANICAL PLAN 2ND FLOOR - ALF

Date :	Drawn By :
Revised Date :	Project No.
Stamp	Sheet No.
PRELIMINARY - NOT FOR CONSTRUCTION	M2.2 of

BLRB ARCHITECTS, P.S.